FWH 29/36 11-8-72

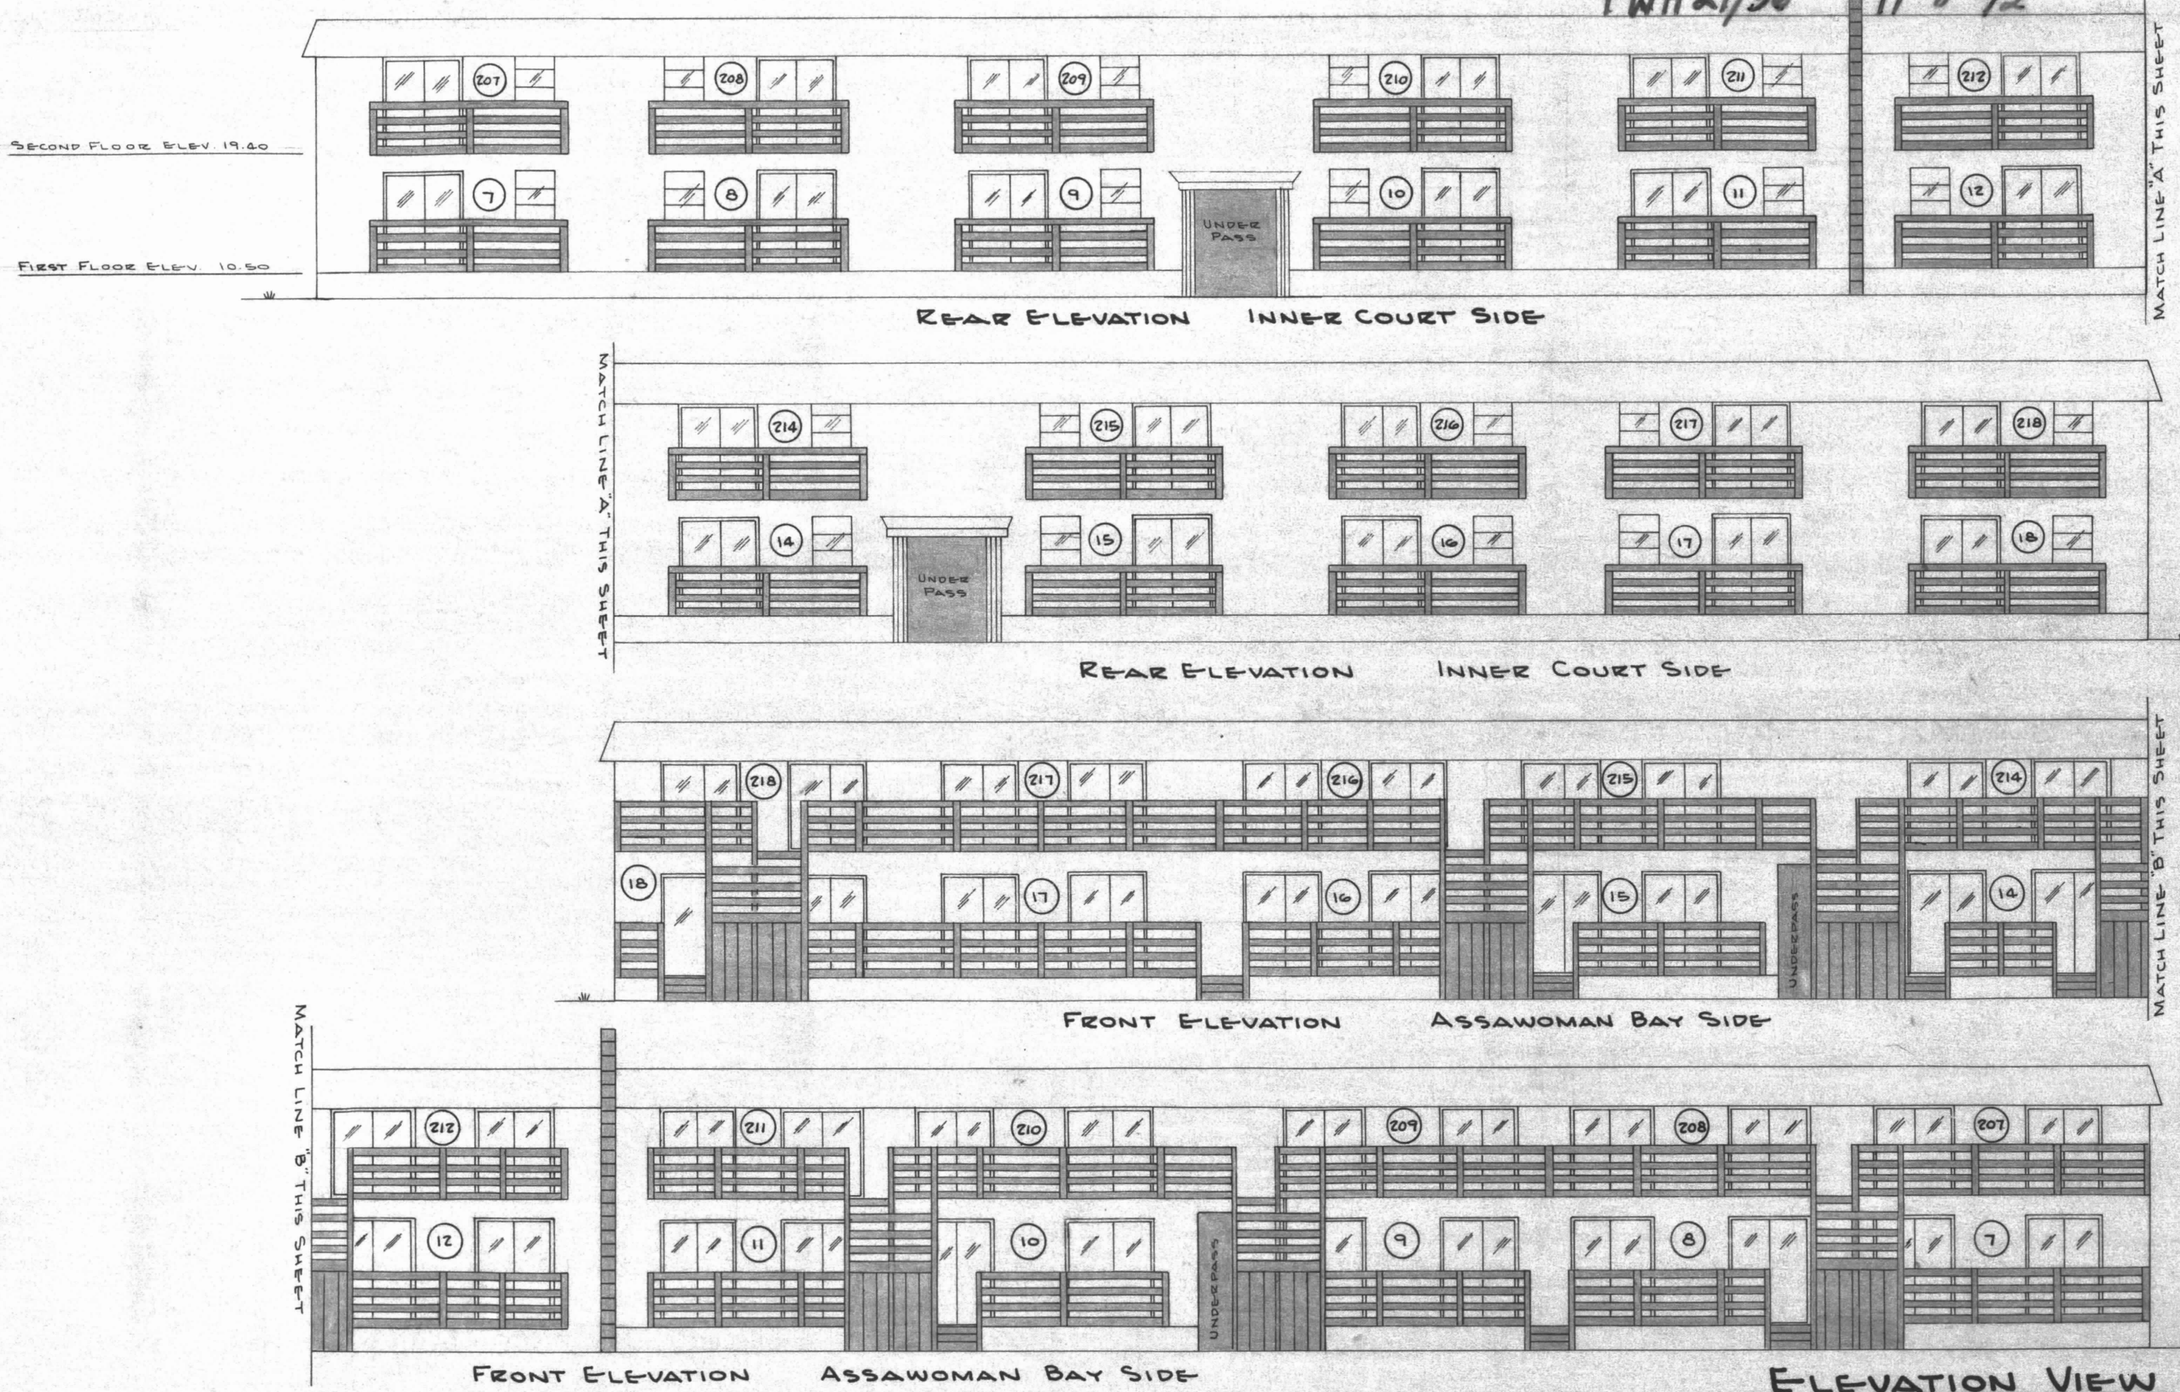

REAR ELEVATION INNER COURT SIDE

REAR ELEVATION INNER COURT SIDE

FRONT ELEVATION ASSAWOMAN BAY SIDE

FRONT ELEVATION ASSAWOMAN BAY SIDE

ELEVATION VIEW
BUILDING #2

(12) UNIT NUMBER

NOTE: SHADED AREAS SHOWN ON THIS SHEET AND/OR SPECIFICALLY NOTED ARE "COMMON ELEMENTS"

SEE SHEET 1 OF 9 FOR GENERAL NOTES PERTAINING TO THIS PROJECT.

REVISIONS	CHECKED BY DATE
PRINTING & DIST.	9-11-72

Reg. L.S. MD. No. 8010

EDWARD H. RICHARDSON ASSOCIATES, INC.
CONSULTING ENGINEERS NEWARK, DELAWARE
POCOMOKE CITY MARYLAND BRANCH OFFICE

STAGE II
BRIDGE POINT CONDOMINIUM
OCEAN CITY WORCESTER COUNTY
MARYLAND

SCALE: 1/8" = 1'-0" ±	DRAWN BY: W.S.
DESIGNED BY: —	CHECKED BY: RFC
DATE: 9-5-72 COMM. NO. 326-101	FILE NO. D014 SHEET NO. 7 of 9

MSA CSU 2157-687 #

Maryland State Archives