FWH 29/72 filed 12/11/72

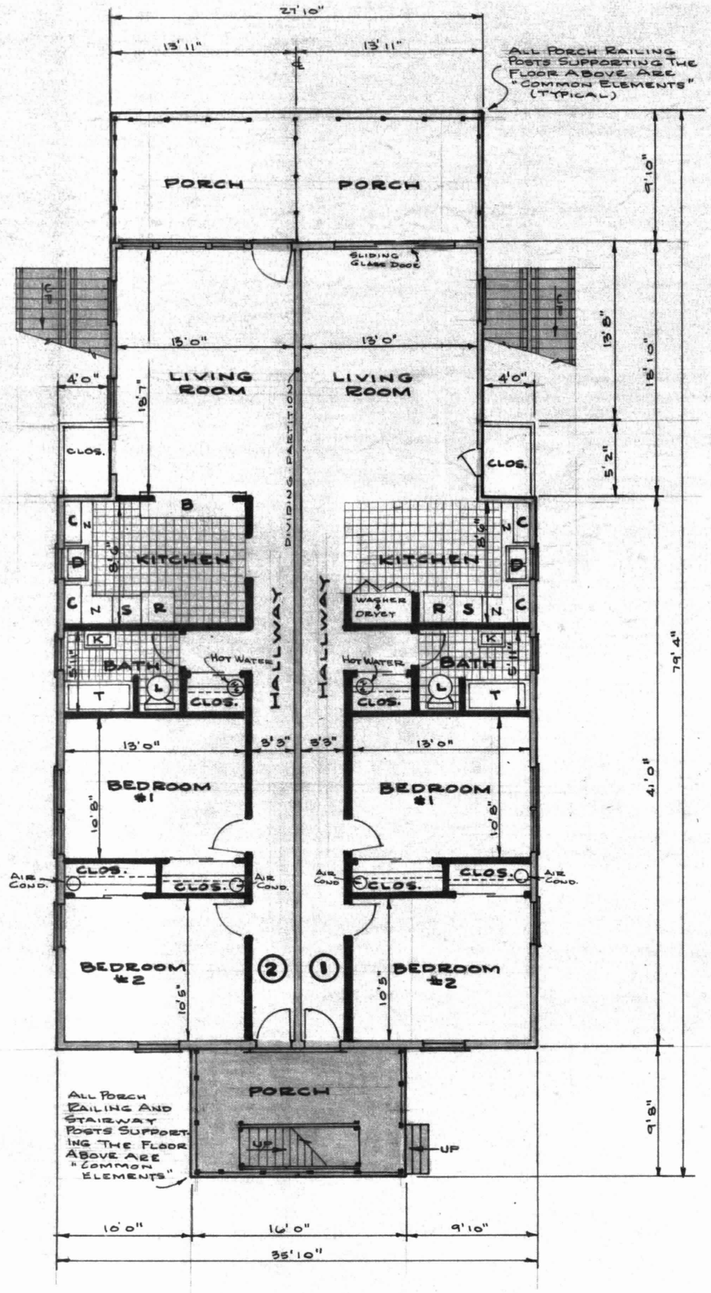

FIRST FLOOR PLAN

SCALE: 1/8" = 1'0"

* SHADED AREAS, SHOWN ABOVE, AND OTHER SPECIFICALLY NOTED ITEMS, ARE "COMMON ELEMENTS

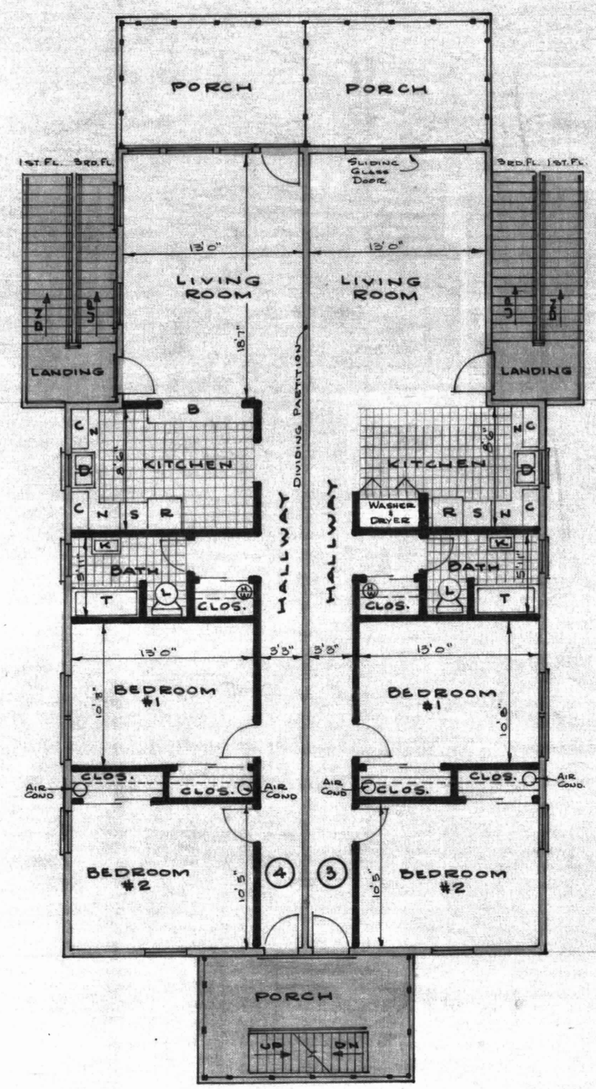

SECOND FLOOR PLAN

SCALE: 1/8" = 1'0"

* NOTE: DIMENSIONS AND NOTES SAME AS FIRST FLOOR.

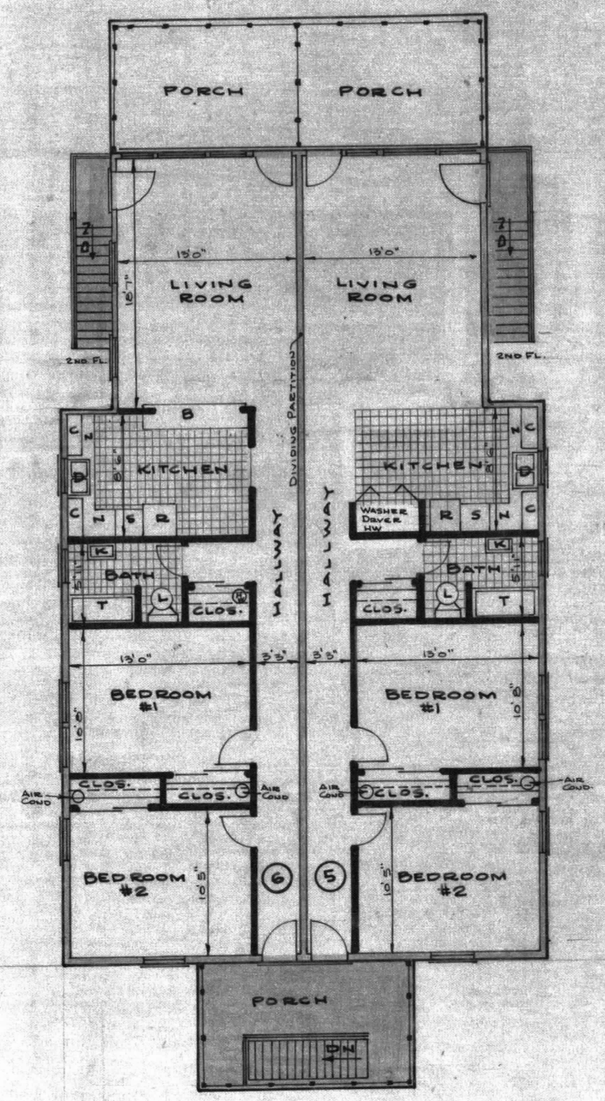

THIRD FLOOR PLAN

SCALE: 1/8" = 1'0"

* NOTE: DIMENSIONS AND NOTES SAME AS FIRST FLOOR.

MSA CGU 2157-693-3

LEGEND

HW	GAS FIRED HOT WATER FOR ALL UNITS. (*COMMON ELEMENT)
C	WALL CABINETS
B	BREAKFAST BAR
D	KITCHEN SINK
N	COUNTER TOP WITH CABINETS
R	ELECTRIC REFRIGERATOR
S	GAS STOVE
T	BATH TUB
L	LAVATORY
K	SINK W/ MEDICINE CAB.
	PORCH RAIL
	EXTERIOR AND DIVIDING PARTION WALL (COMMON ELEMENT)
	INTERIOR PARTIONS AND WALL.
	FLOOR TILE

GENERAL NOTE, AS SUPPLIED BY OWNER:

1. ALL CEILINGS HAVE BEEN RE-FINISHED WITH AND/OR ARE 1 HOUR FIRE RATED ACOUSICAL.
2. ALL PANELING HAS BEEN RE-PAINTED WITH FIRE RETARDENT PAINT.
3. HEATING & AIR CONDITIONING UNITS HAVE BEEN INSTALLED IN ALL UNITS.
4. HOT WATER HEATERS HAVE BEEN INSTALLED IN ALL UNITS.
5. THE UNIT DIVIDING PARTITION HAS BEEN RE-FINISHED WITH 1/2" VINYL COVERED SHEETROCK ON BOTH SIDES OF SAID DIVIDING PARTITION.

NOTE:

SEE SHEET 1 OF 5 FOR GENERAL NOTES PERTAINING TO THIS PROJECT

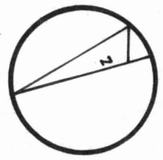

Raymond F. Christian
Reg. L.S. MD. No. 8010

REVISIONS	CHECKED BY DATE
	9-11-72

EDWARD H. RICHARDSON ASSOCIATES, INC.
CONSULTING ENGINEERS
POCOMOKE CITY MARYLAND — NEWARK, DELAWARE BRANCH OFFICE

"ALAMEDA CONDOMINIUM"

OCEAN CITY — WORCESTER COUNTY
MARYLAND

SCALE: AS SHOWN		DRAWN BY:	
DESIGNED BY:		CHECKED BY: Raymond F. Christian	
DATE: JULY 1971	COMM. NO. 326-60	FILE NO. D003	SHEET NO. 3 of 5

Maryland State Archives