FWH 31/3 Filed 1-17-73

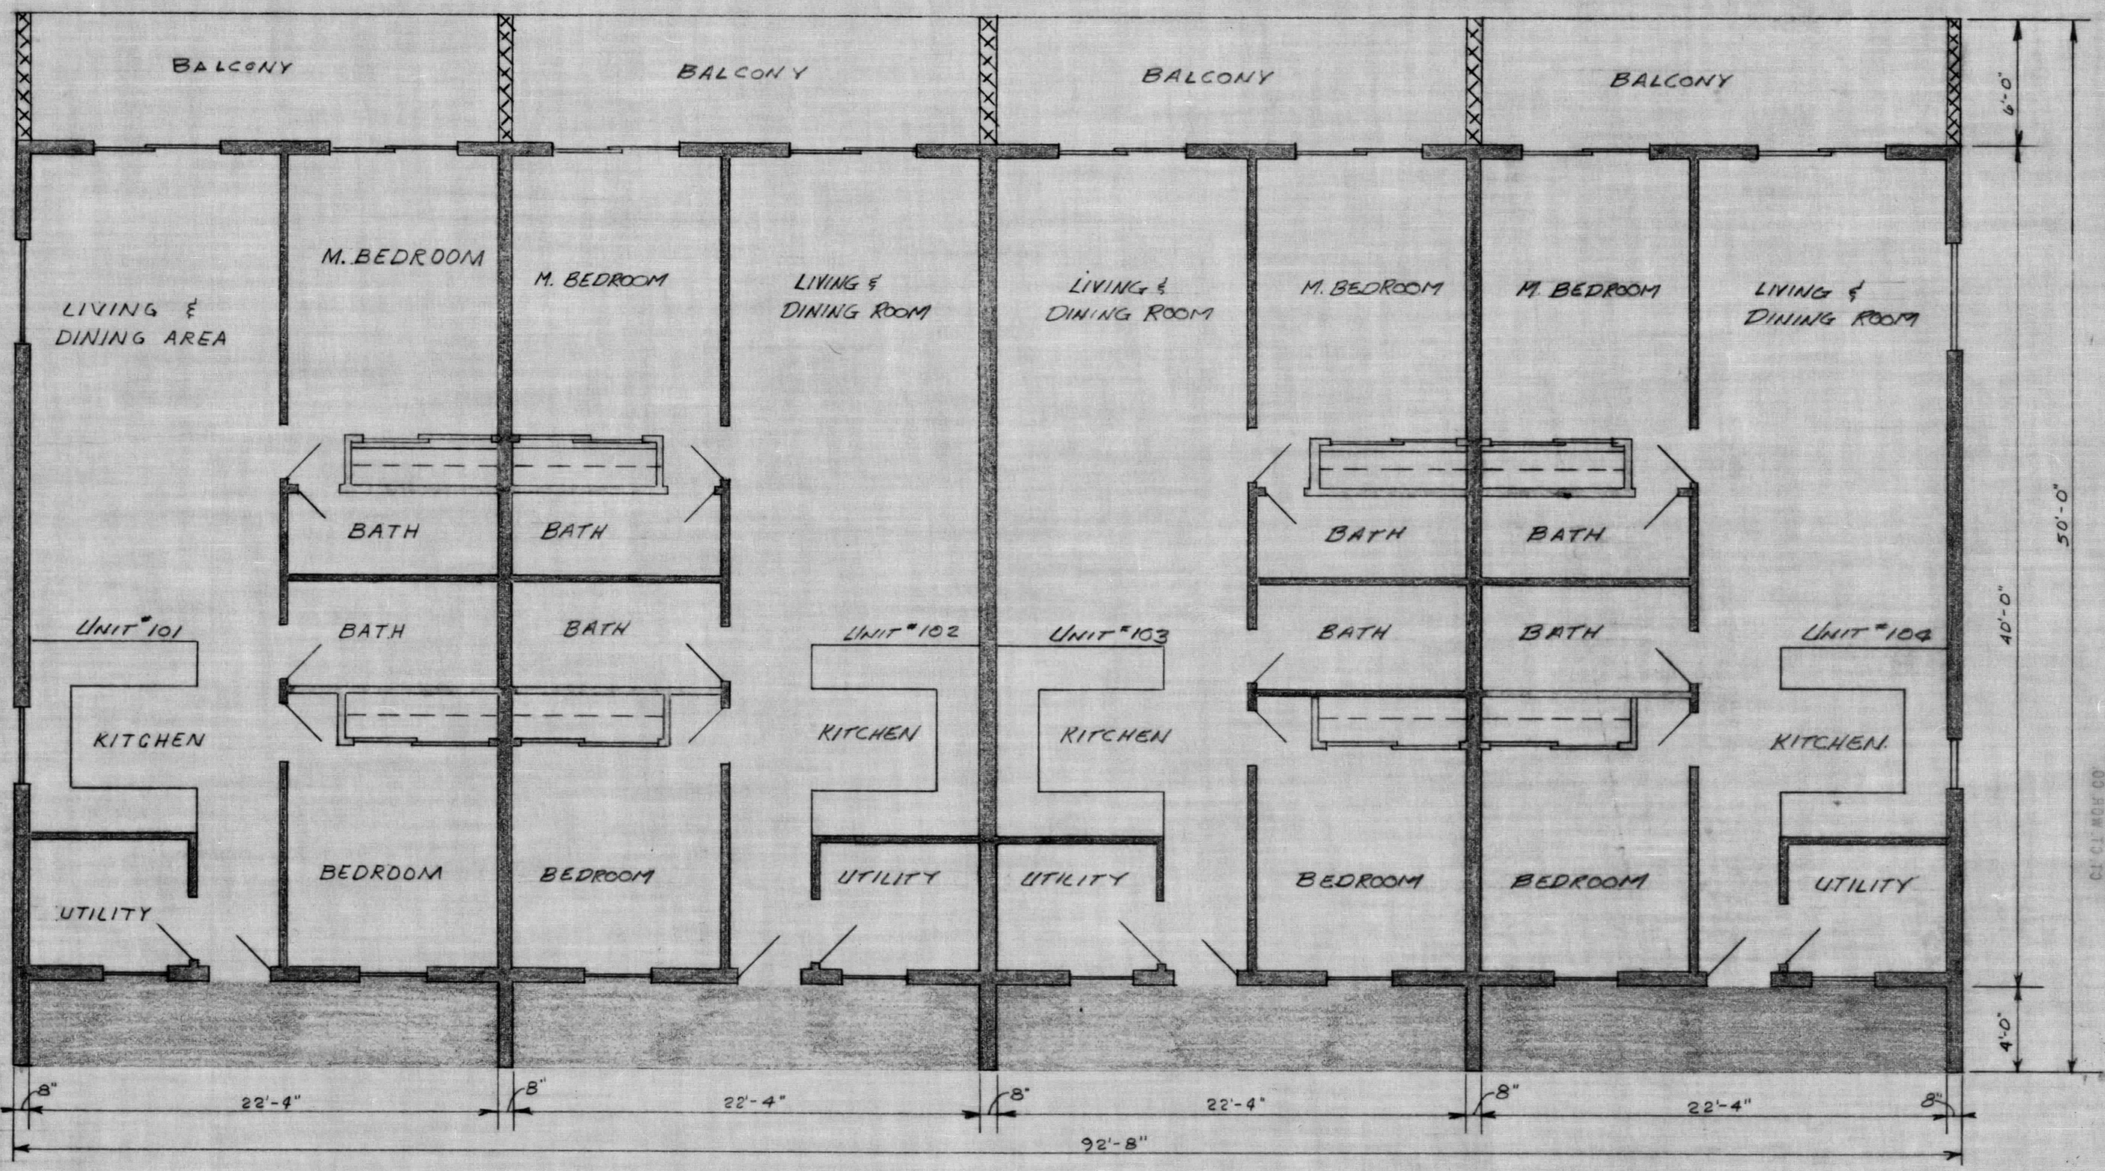

FIRST FLOOR PLAN

SCALE 3/16" = 1'-0"

NOTE: FIRST FLOOR INSIDE DIMENSIONS SAME AS SECOND FLOOR DIMENSIONS. (ALL UNITS TYP TO UNIT "202

NORTH

STATE OF MARYLAND
JOHN A. DAVIS
No. 6850
REGISTERED
PROFESSIONAL ENGINEER
1/12/73

MSA CS4 2157-764-3

SURFSIDE TECHNICAL SERVICES, INC.
5601 BEACH HIWAY P.O. BOX 563 OCEAN CITY, MD

FIRST FLOOR PLAN
THE MAJORCA
8 UNIT CONDOMINIUM

DMH 9-20-72

SHEET 3 OF 6

Maryland State Archives