FWH 31/4 Filed 1-17-73

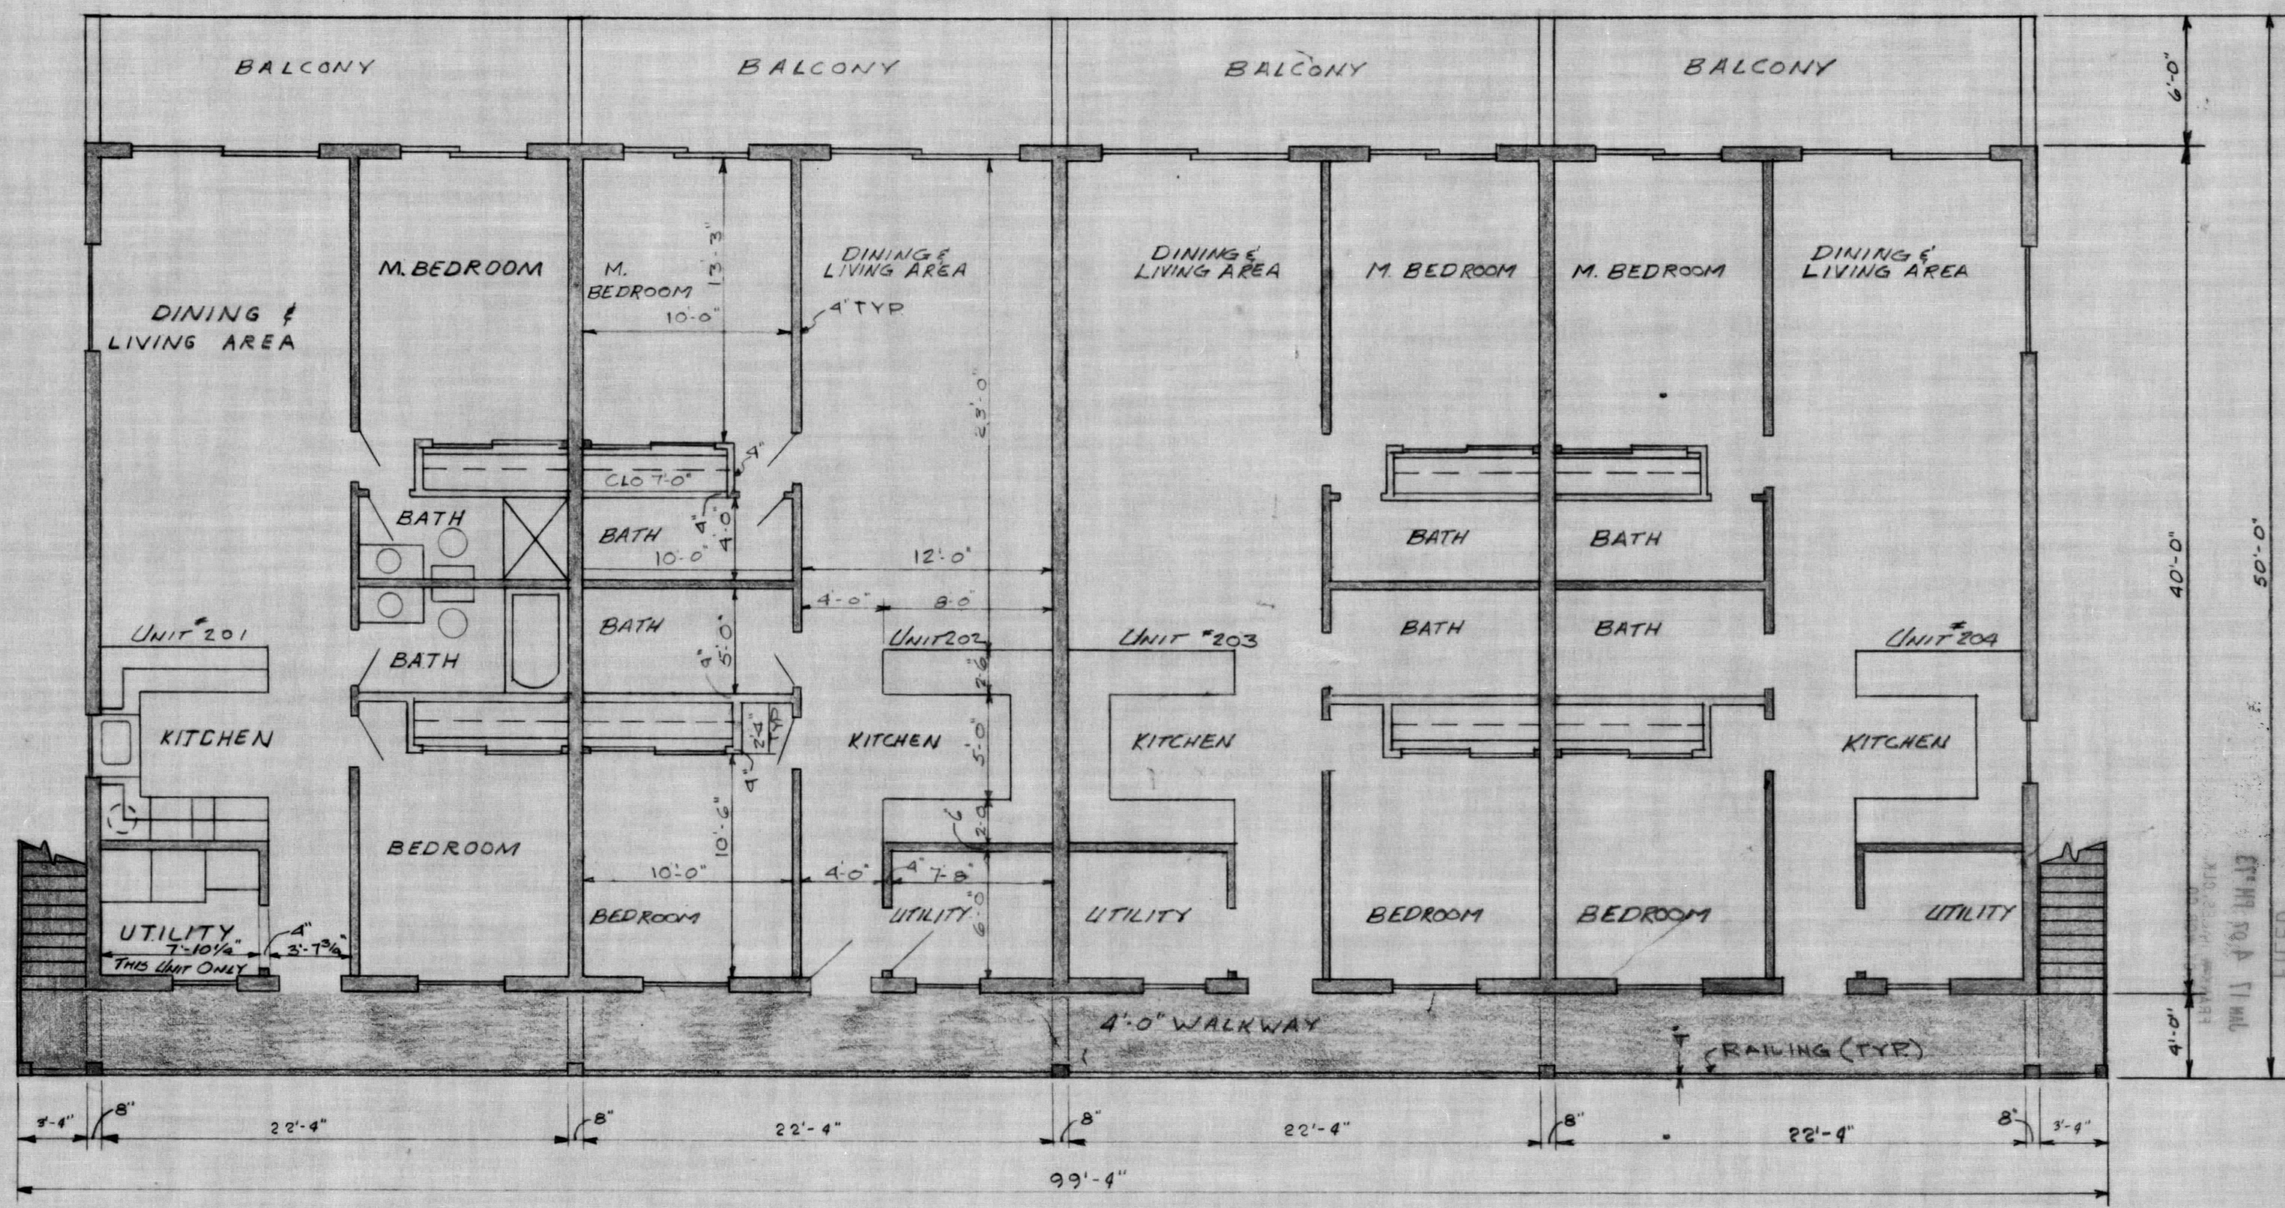

SECOND FLOOR PLAN

SCALE 3/16" = 1'-0"

NORTH

STATE OF MARYLAND
JOHN A. DAVIS
No. 5930
REGISTERED
PROFESSIONAL ENGINEER
1/12/73

MSA C34 2157-764-4

SURFSIDE TECHNICAL SERVICES, INC.
5601 BEACH HIWAY P.O. BOX 563 OCEAN CITY MD

SECOND FLOOR PLAN
THE MAJORCA
8 UNIT CONDOMINIUM

GLU 9-21-72

SHEET 4 OF 6

Maryland State Archives