FWH 34/62 Filed 6-15-73

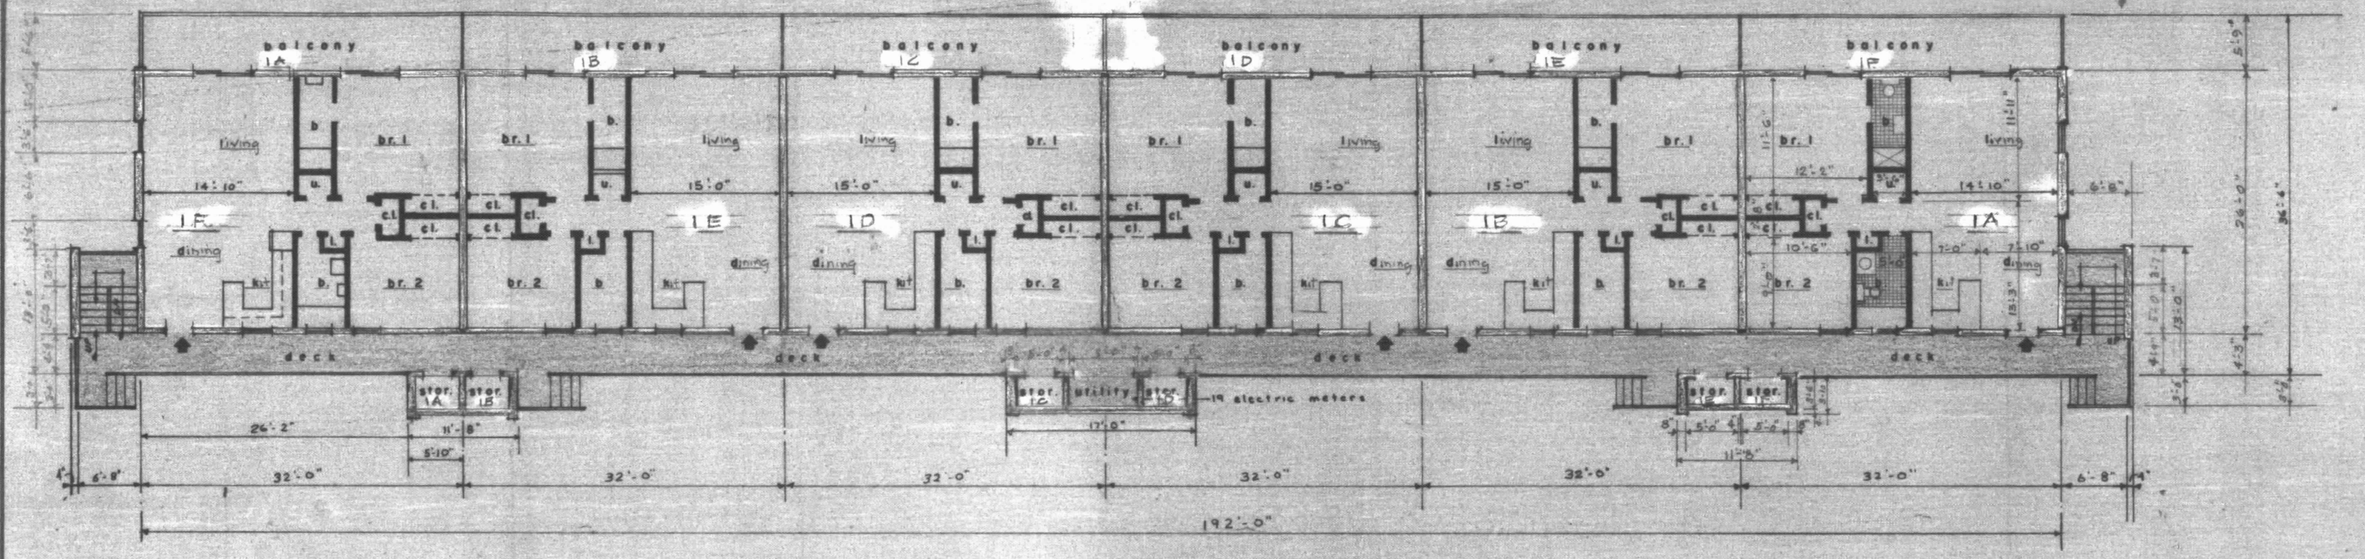

● first floor plan — scale: 3/32" = 1'-0"

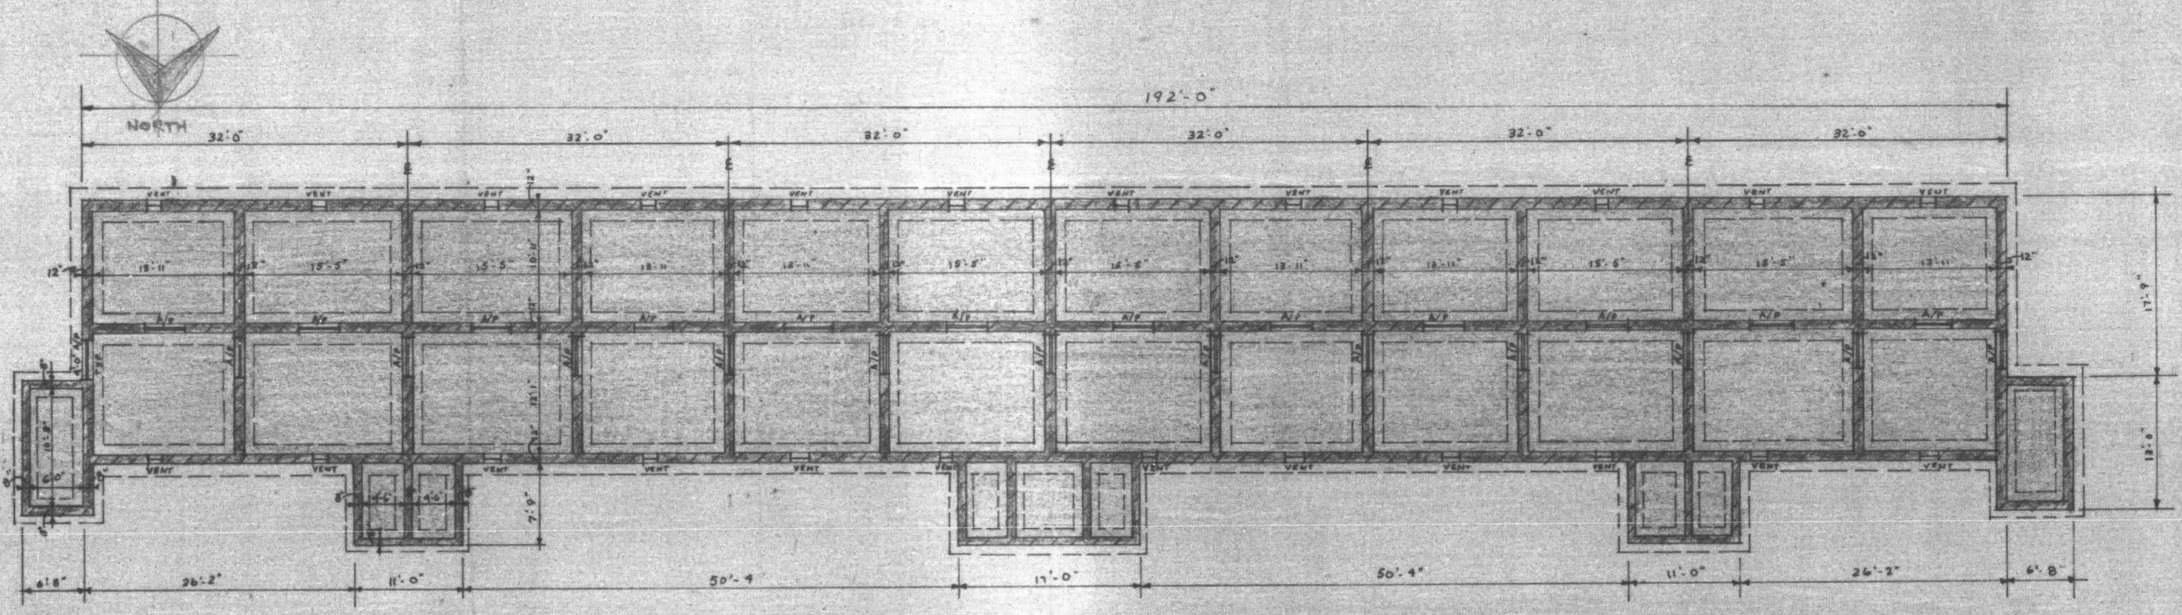

● foundation plan — scale: 3/32" = 1'-0"

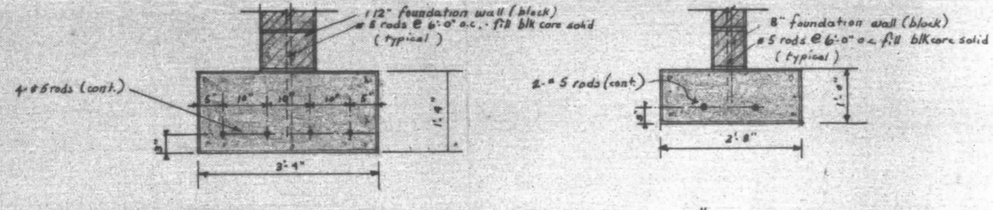

at 12" foundation wall

at 8" foundation wall

● footing details — scale: 1/2" = 1'-0"

REVISIONS	
1	27 APR 73
2	15 MAY 73
3	31 MAY 73
DRAWN BY: W.R.F.	
CHECKED BY: T.F.C.	

BOARD OF EXAMINERS AND REGISTRATION OF ARCHITECTS
1885-A
STATE OF MARYLAND
Thomas Francis Couzens, A.I.A.
DATE: 17 APR 73

CORPORATE SEAL

18 unit condominium
windward landing north
george o'neal — and —
landmark builders, inc. — owners

THOMAS FRANCIS COUZENS, A.I.A., ASSOCIATES
ARCHITECTS - PLANNERS - ENGINEERS
607 PHILADELPHIA AVE. OCEAN CITY, MD. 21842
2508 MARYLAND AVE. BALTIMORE, MD. 21218

A
2

COMM. NO. 34472

MSA CSU 2157-813-2

1 2 3 4 5 6
Maryland State Archives