FWH 35/53 7-9-73

TYPICAL EXTERIOR WALL SECTION

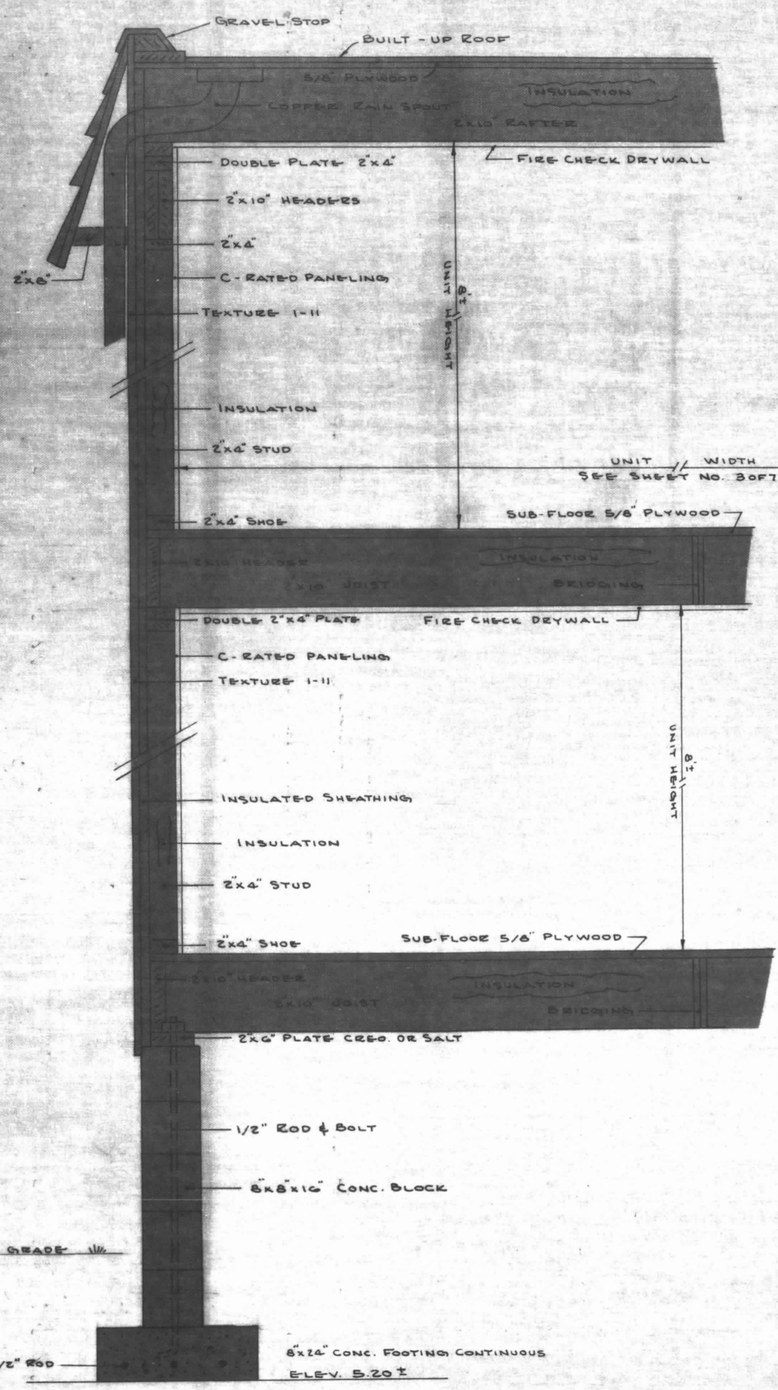

TYPICAL PARTY WALL SECTION

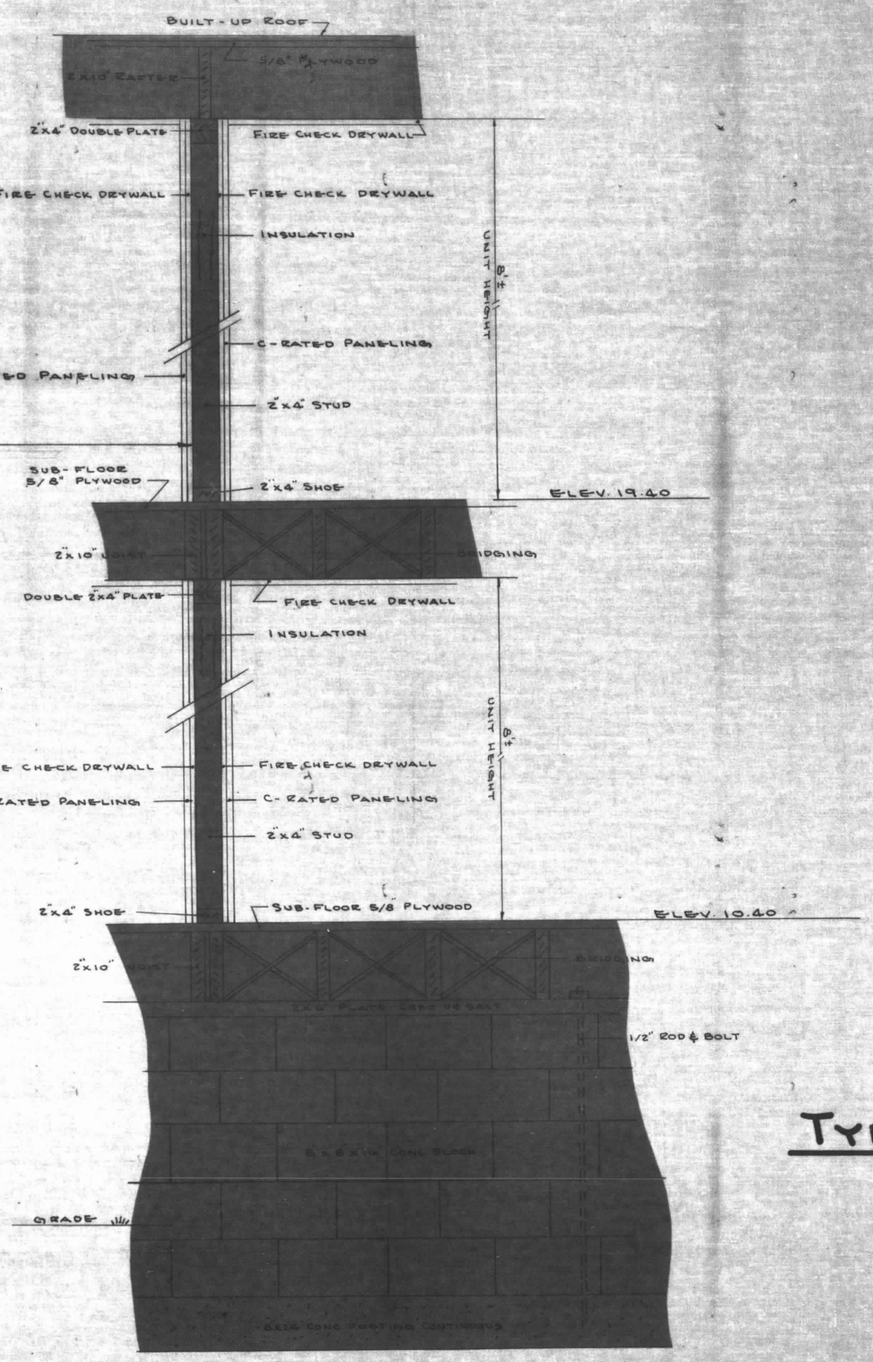

MSA CSU 2157-818-6

TYPICAL WALL SECTIONS

BUILDING "D"
STAGE I

NOTE:
SHADED AREAS SHOWN ON THIS SHEET AND/OR SPECIFICALLY NOTED ARE "COMMON ELEMENTS"
SEE SHEET 1 OF 7 FOR GENERAL NOTES PERTAINING TO THIS PROJECT.

REVISIONS	CHECKED BY DATE

EDWARD H. RICHARDSON ASSOCIATES, INC.
CONSULTING ENGINEERS NEWARK, DELAWARE
POCOMOKE CITY MARYLAND BRANCH OFFICE

THIS DRAWING AND THE DESIGN FEATURES OR CONSTRUCTION DISCLOSED ARE PROPRIETARY TO EDWARD H. RICHARDSON ASSOCIATES AND SHALL NOT BE REPRODUCED, ALTERED OR COPIED WITHOUT WRITTEN PERMISSION, SHALL NOT BE USED IN ANY MANNER DETRIMENTAL TO ITS INTEREST AND SHALL BE RETURNED UPON REQUEST.

BRIDGE POINT CONDOMINIUM No. TWO
OCEAN CITY WORCESTER COUNTY
MARYLAND

THIS DRAWING DOES NOT INCLUDE NECESSARY COMPONENTS FOR CONSTRUCTION SAFETY

ALL CONSTRUCTION MUST BE DONE IN COMPLIANCE WITH THE OCCUPATIONAL SAFETY AND HEALTH ACT OF 1970 AND ALL RULES AND REGULATIONS THERETO APPURTENANT.

Raymond S. Christian
Reg. L. S. Md. No. 8010

SCALE: 3/4" = 1'-0" ±		DRAWN BY: W.S.	
DESIGNED BY:		CHECKED BY: [illegible]	
DATE: 6-14-73	COMM. NO. 326-131	FILE NO. D006	SHEET NO. 6 of 7

Maryland State Archives