FNH 35/45 filed 10-73

NOTATIONS

REFER TO BUILDING LAYOUT PLAN FOR ORIENTATION, ARRANGEMENT AND DECKWAYS.

SHADED SPACE REPRESENTS DESIGNATED COMMON AREA. REFER TO BUILDING LAYOUT PLAN FOR AREA ANALYSIS.

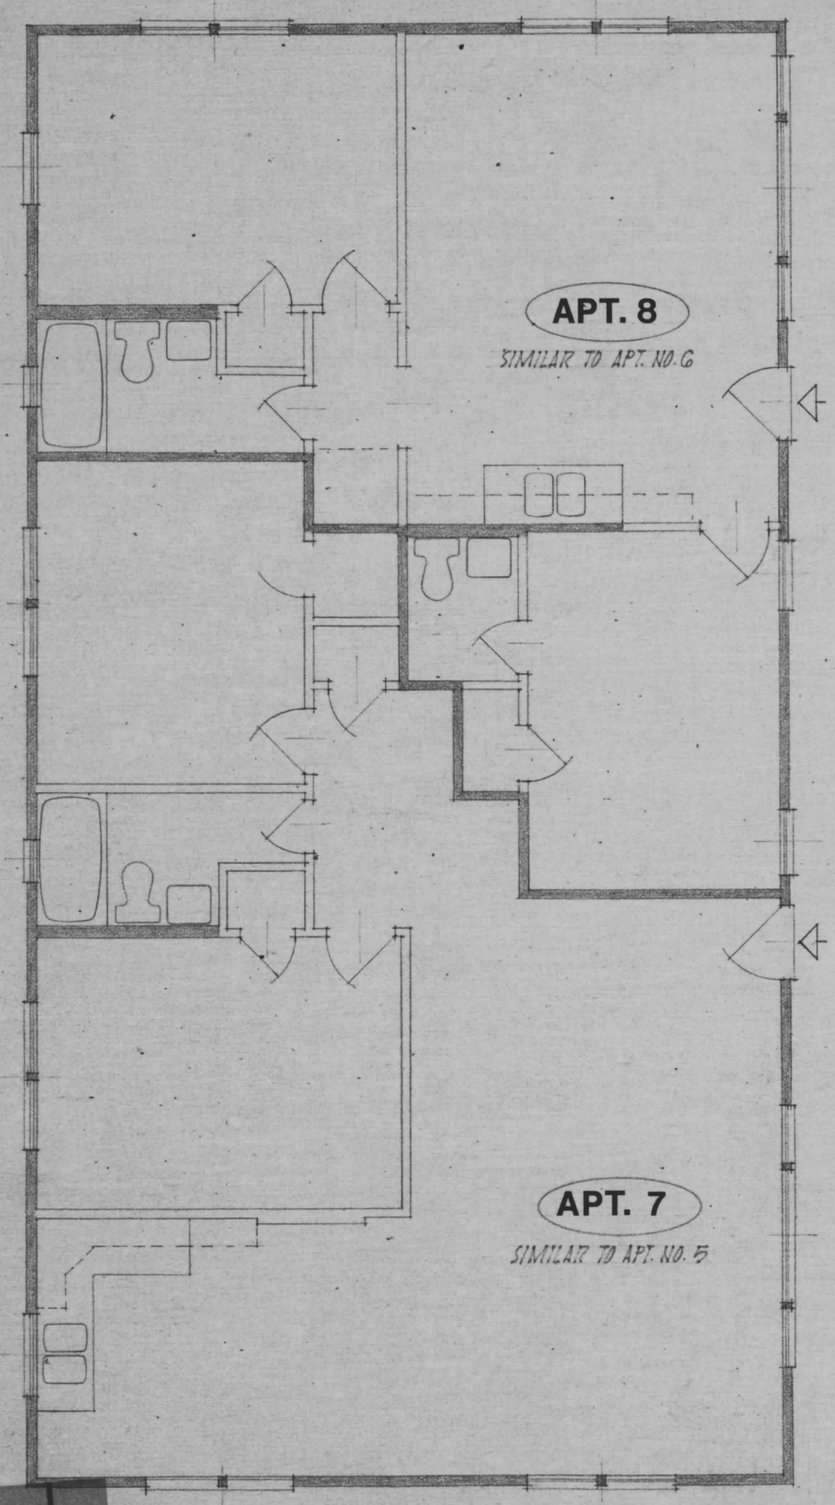

SECOND FLOOR PLAN

SCALE: 1/4" = 1'-0"

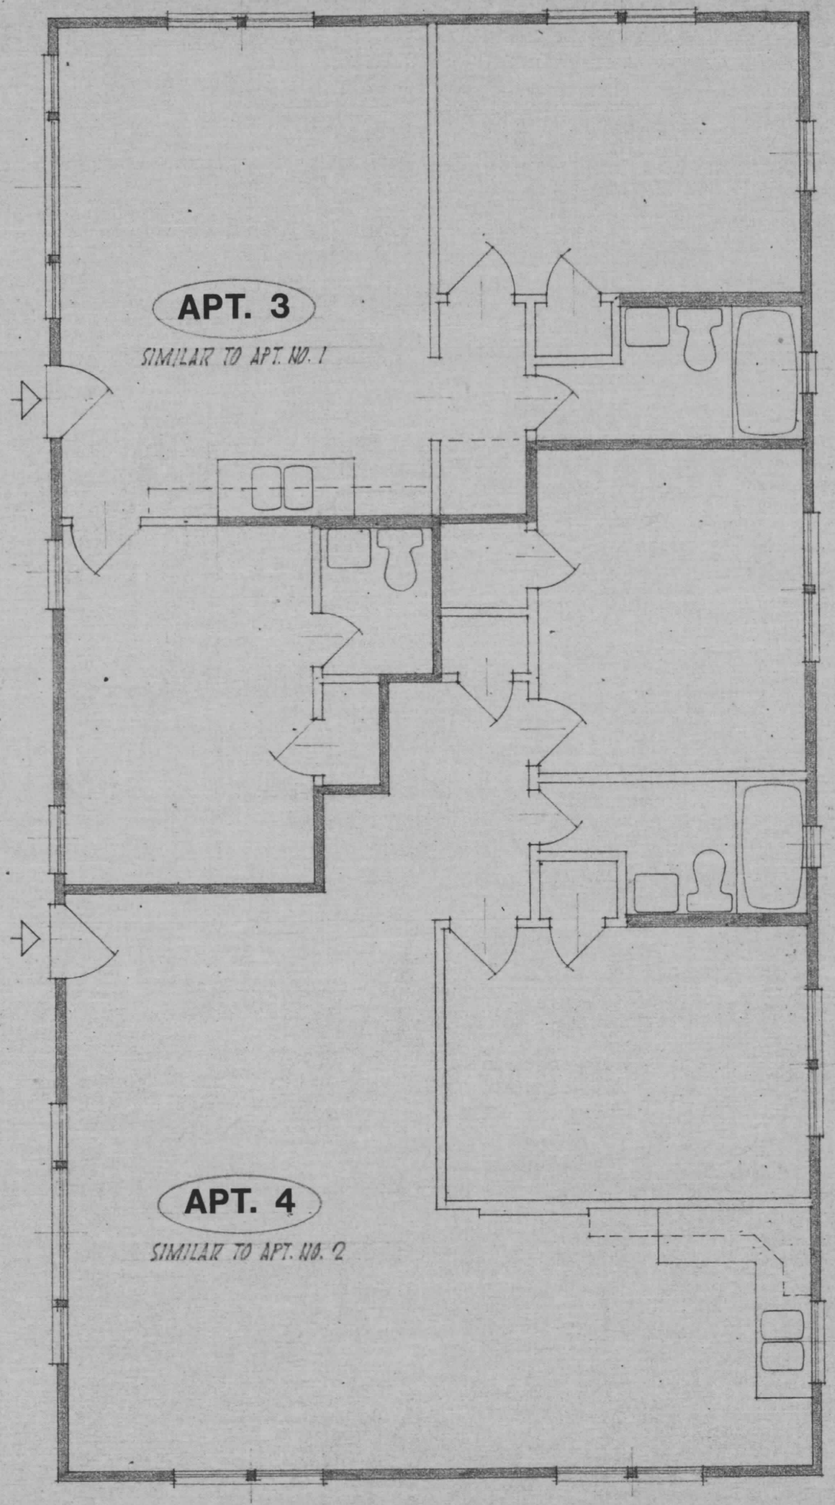

SECOND FLOOR PLAN

SCALE: 1/4" = 1'-0"

STATE OF MARYLAND
EMIL GEORGE GERMANOS
No. 6894
REGISTERED
PROFESSIONAL ENGINEER

paddy construction co., inc.
builders and developers

main office 289-5435
1505 philadelphia avenue
ocean city, maryland 21842

planning office 289-4482
15 128th street, suite 203
ocean city, maryland 21842

warren d. davis
registered architect

date 4/23/1973

BOARD OF EXAMINERS AND REGISTRATION OF ARCHITECTS
1303-A
STATE OF MARYLAND

ROBIN VIEW CONDOMINIUMS

SECOND FLOOR PLANS

project no.	RVC
file no.	13
date	5/20/1973
revised	
scale	1/4" = 1'-0"

5

MSA CS4 2157-825-5