FWH 37/56 Filed 8/10/73

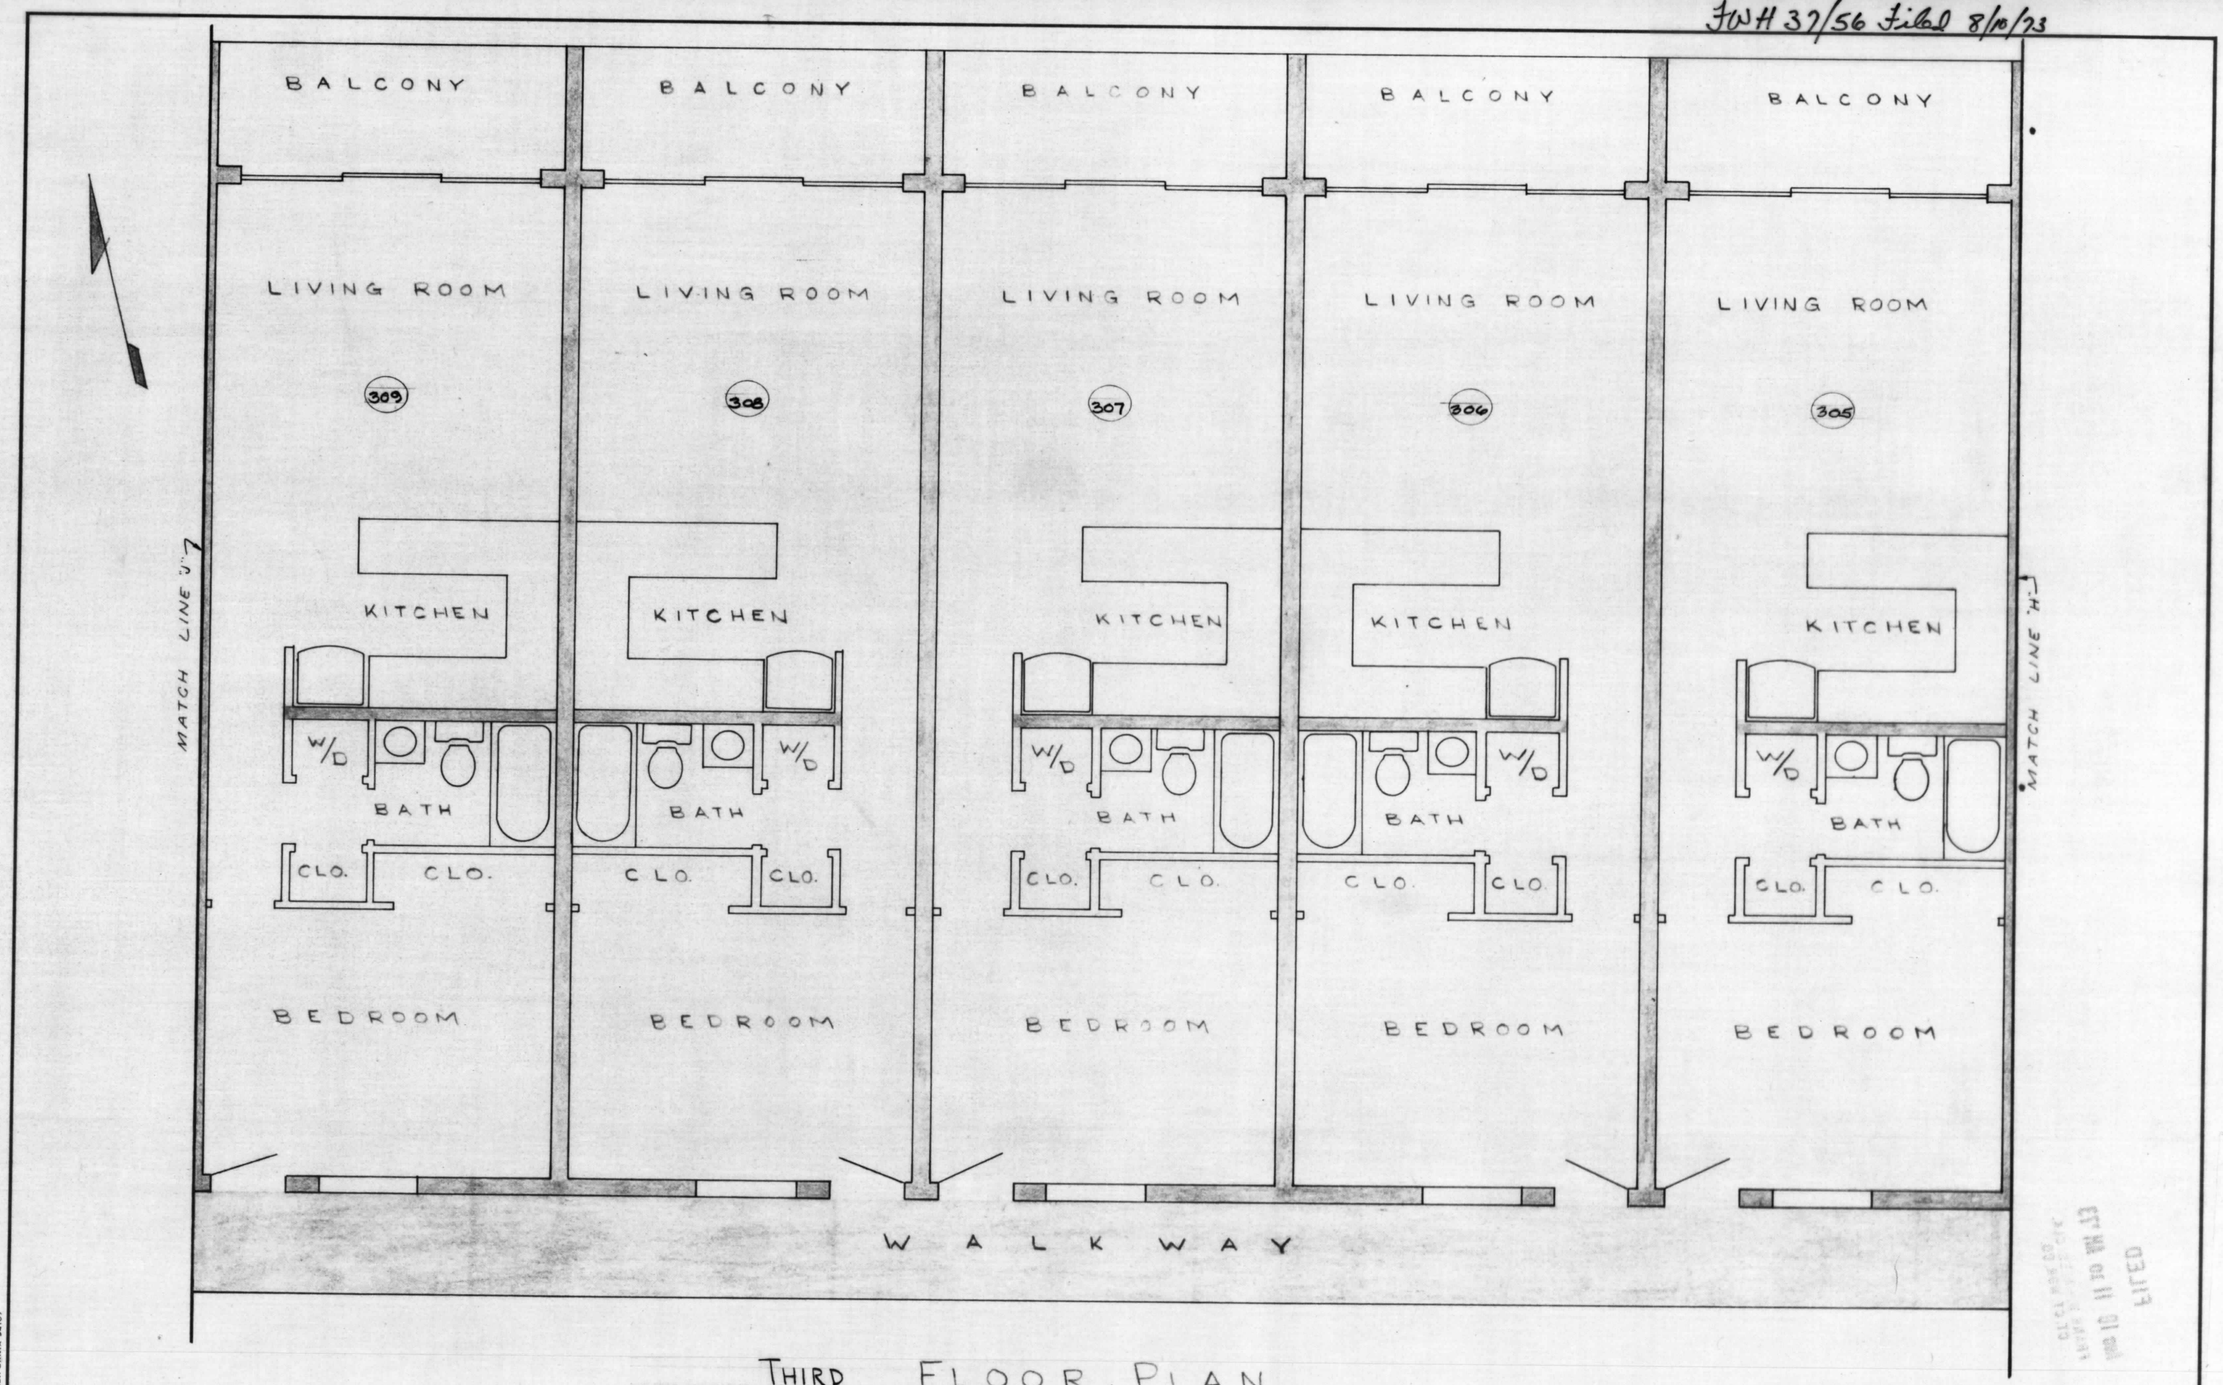

THIRD FLOOR PLAN

SCALE 1/4"=1'-0"

~~SEE SHEET 4 NOTE "A"~~

STATE OF MARYLAND
JOHN A. DAVIS
No. 6330
REGISTERED
PROFESSIONAL ENGINEER

SURFSIDE TECHNICAL SERVICES, INC.

5601 BEACH HIWAY P.O. BOX 563 OCEAN CITY, MD

FLOOR PLAN

OCEAN TERRACE CONDOMINIUM

39 RESIDENTIAL UNITS

GCU

11 OF 15

DATAPRINT CORPORATION 1411 MINNESOTA STREET SAN FRANCISCO CALIFORNIA 94107

DATAPRINT STOCKDRAFTING FORM NO. 101-92

MSA CSU 2157-846-11

Maryland State Archives