FWH 37/70 Filed 8/17/73

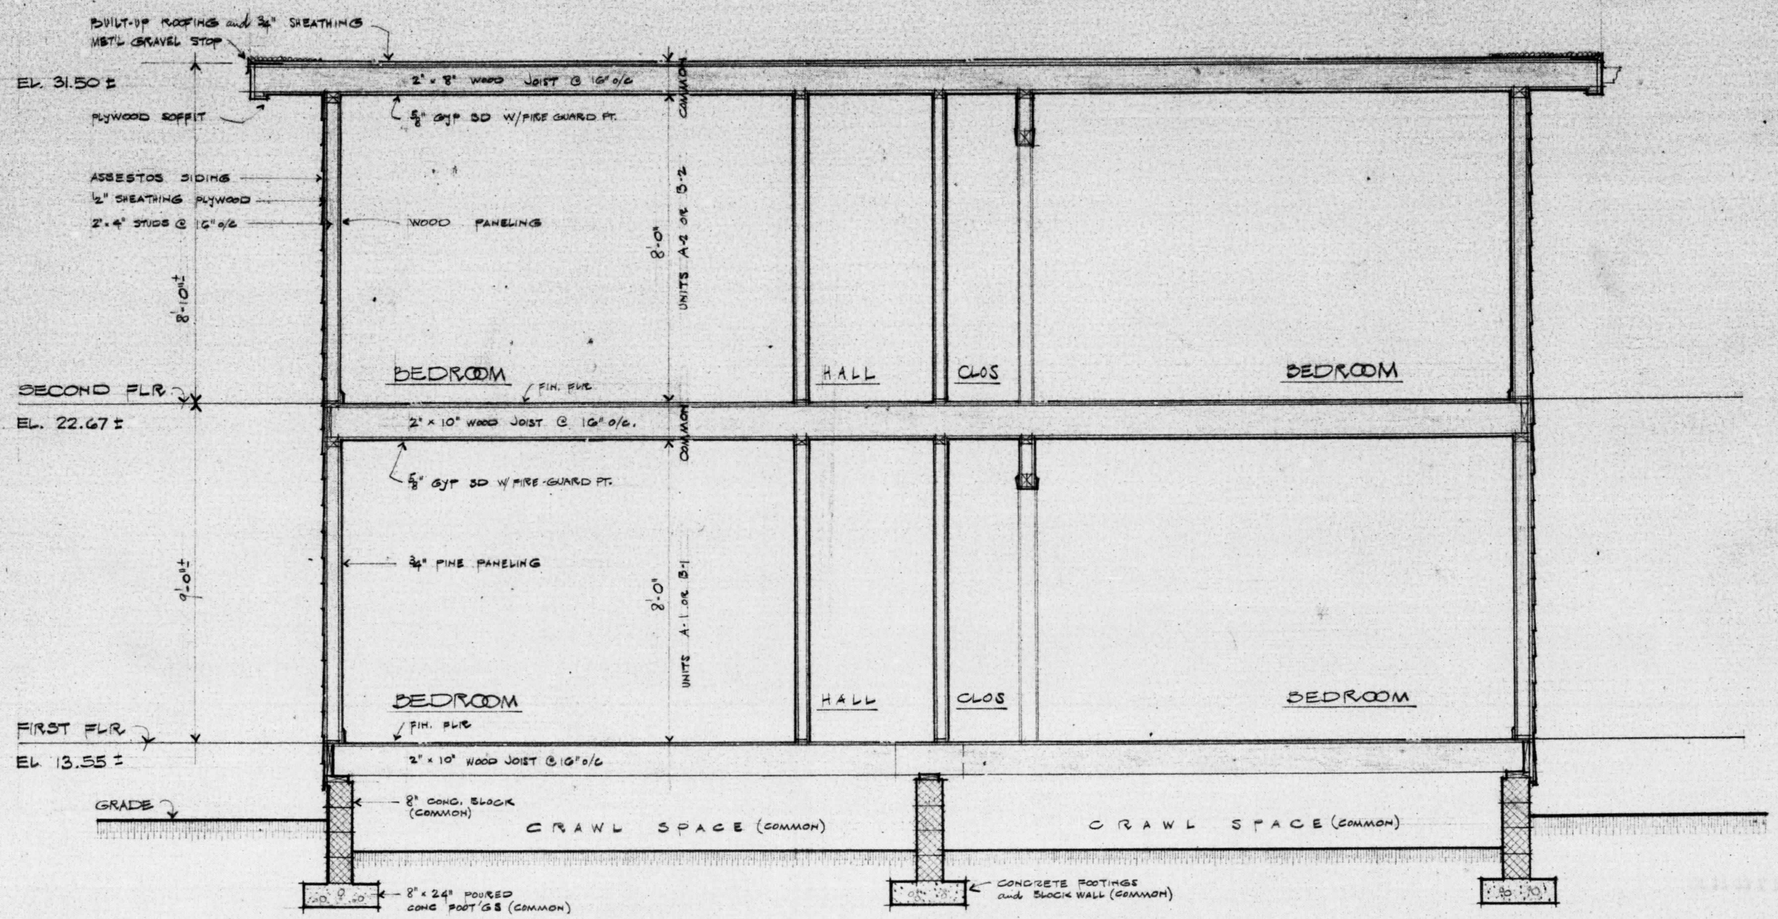

CROSS SECTION SCALE 3/8" = 1'-0"

BOARD OF EXAMINERS AND REGISTRATION OF ARCHITECTS
2301-A
STATE OF MARYLAND

ANTHONY J. IANNIELLO & ASSOC., INC.
ARCHITECTS
223 QUADRANGLE
BALTIMORE, MARYLAND
VILLAGE OF CROSS KEYS
21210

CABANA CONDOMINIUM

TITLE SECTIONS and DETAILS
DATE AUG. 13, 1973
DWG. NO. 7
OF SEVEN

MSA CSU 2157-848-7

Maryland State Archives