FWH 38/22 Filed 8/27/73

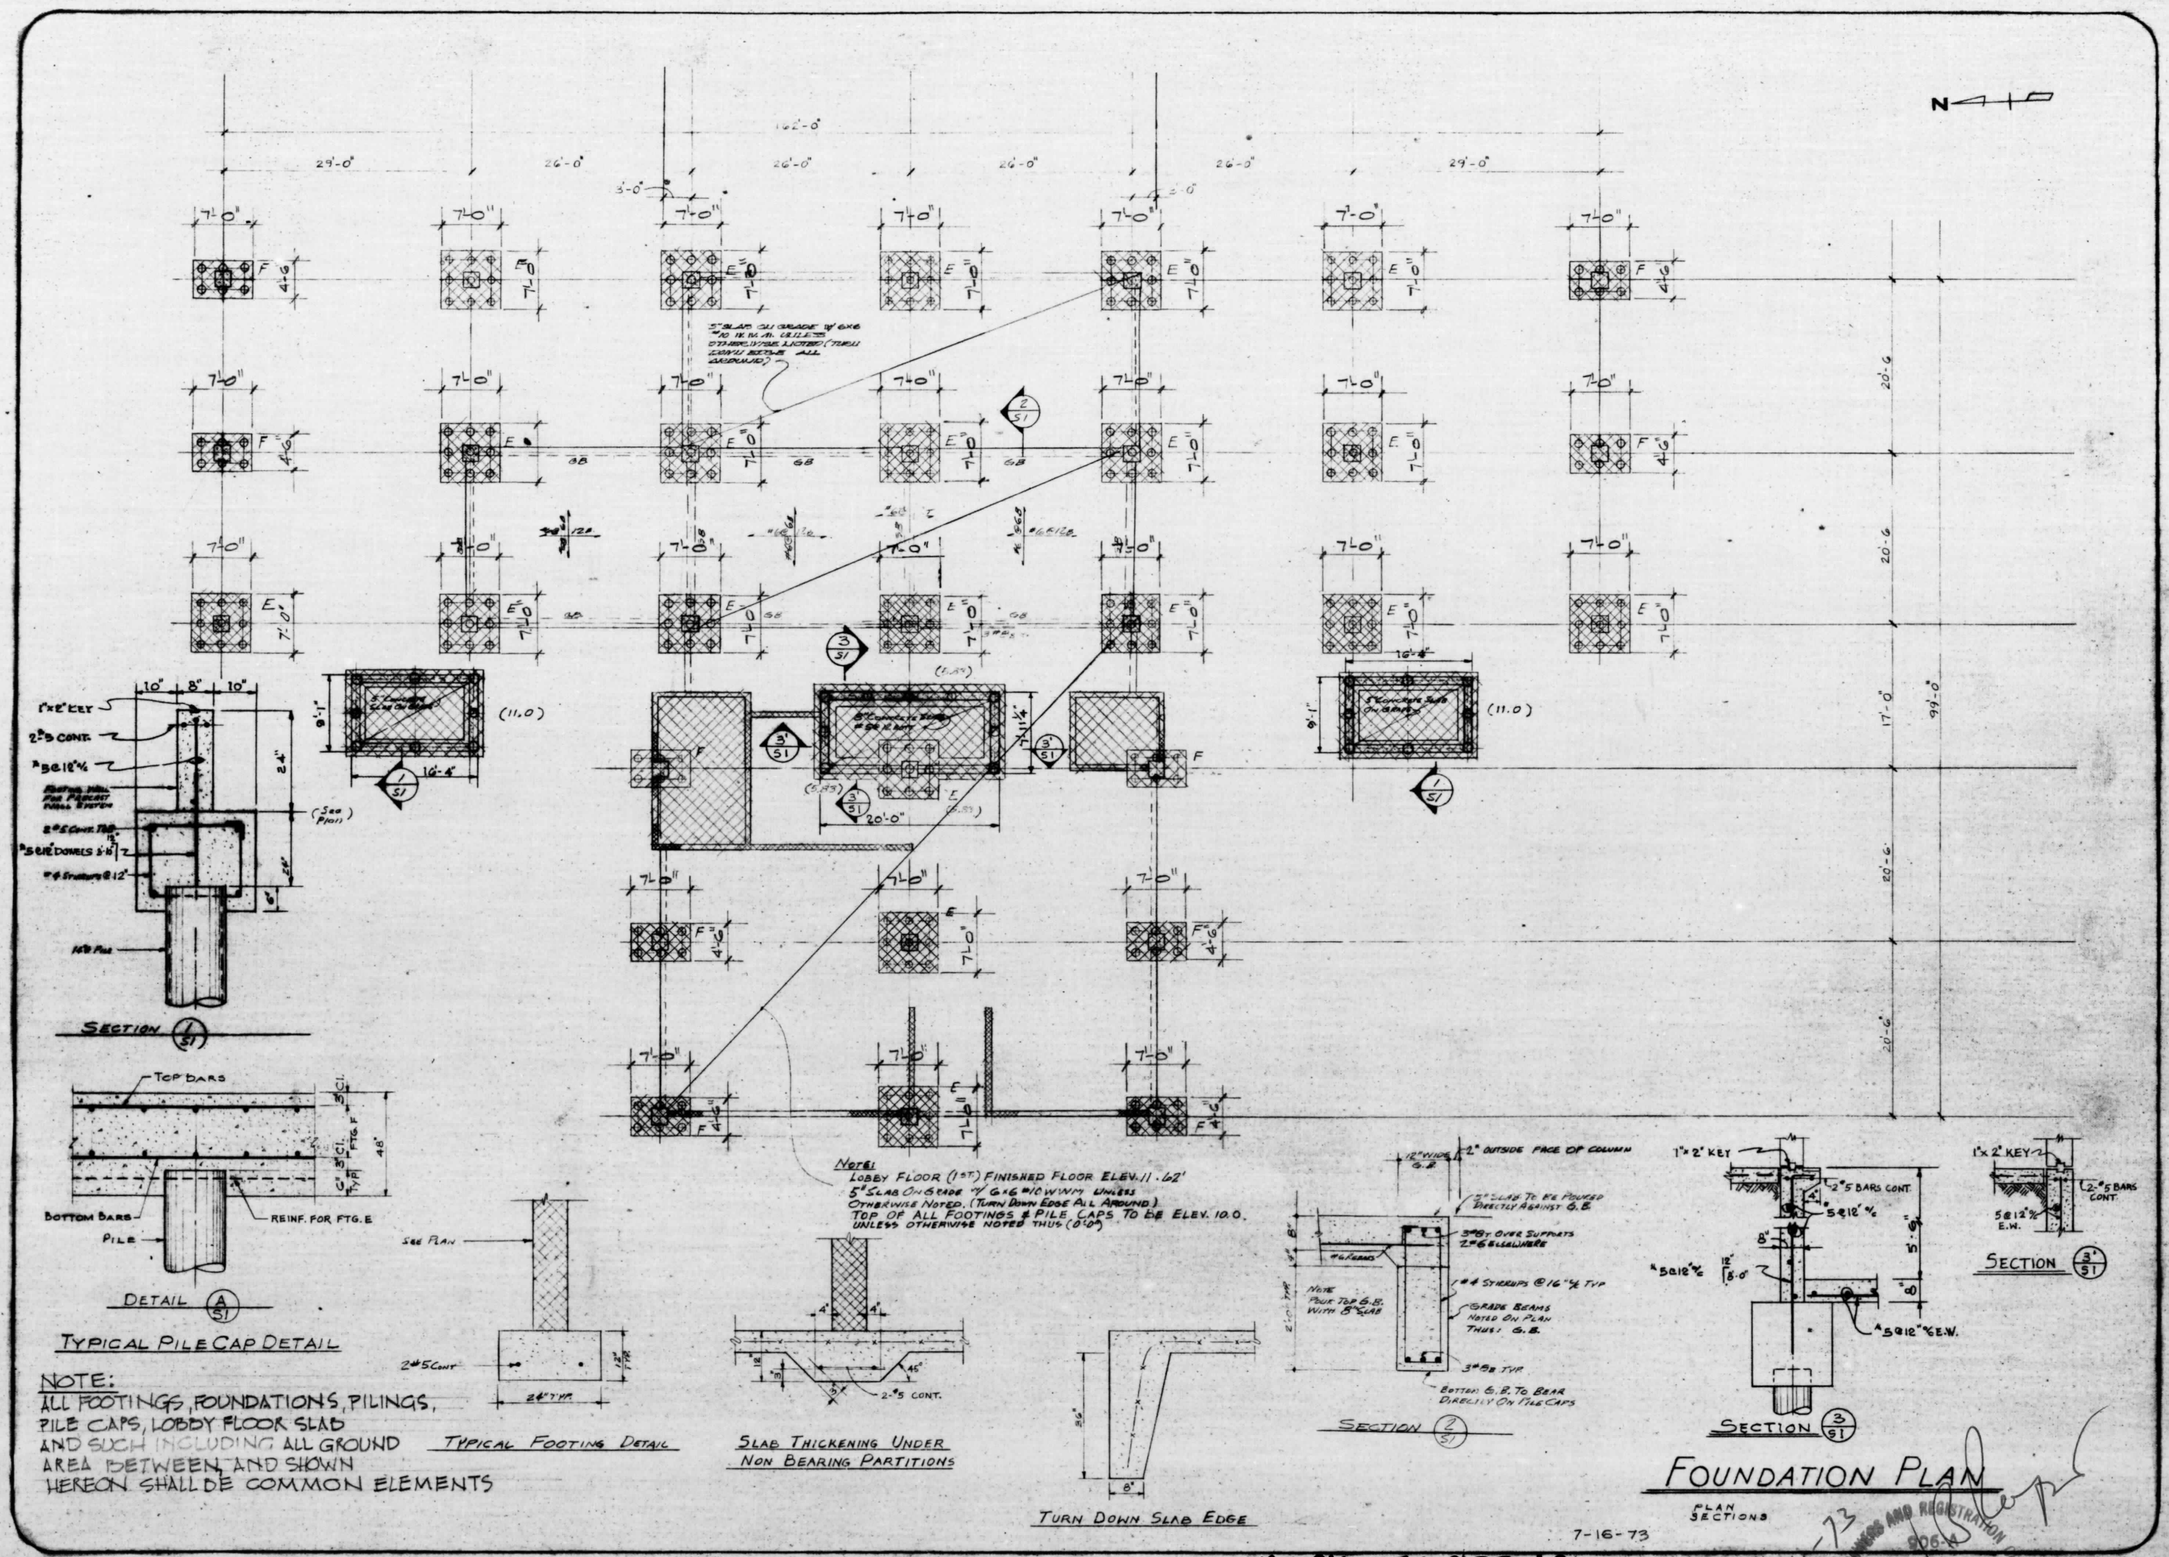

MSA CSU 2157-855-19

7-16-73

BOARD OF EXAMINERS AND REGISTRATION OF ARCHITECTS
STATE OF MARYLAND

ENGLISH TOWERS

ARCHITECT:
DONALD B. RATCLIFFE A.I.A.
34 WEST 25TH STREET
BALTIMORE, MARYLAND 21218

CONSULTANTS
BURDETTE - KOEHLER & MURPHY
311 THE QUADRANGLE BLDG.
BALTIMORE MARYLAND 21210

STRUCTURAL ENGINEER:
RICHARD CARROLL
1800 N. CHARLES STREET
BALTIMORE MARYLAND 21201

S-1

Maryland State Archives