FWH 38/47 Filed 9/24/73

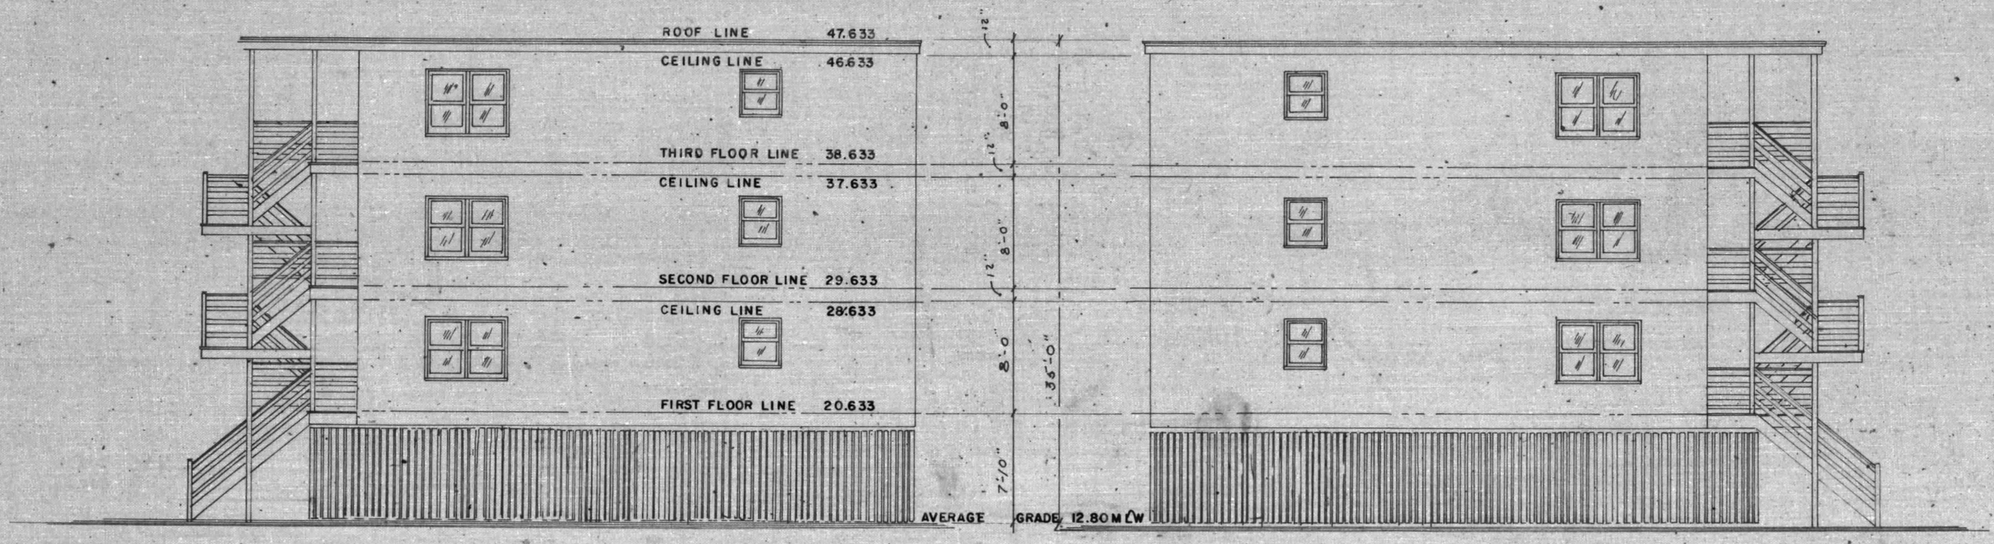

NORTH ELEVATION

SOUTH ELEVATION

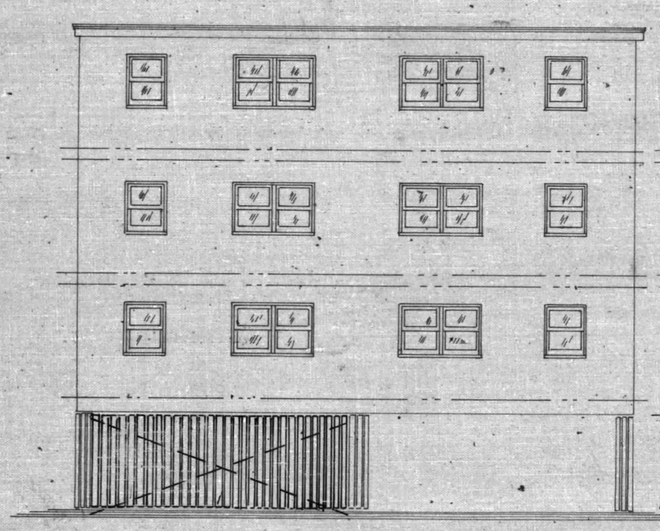

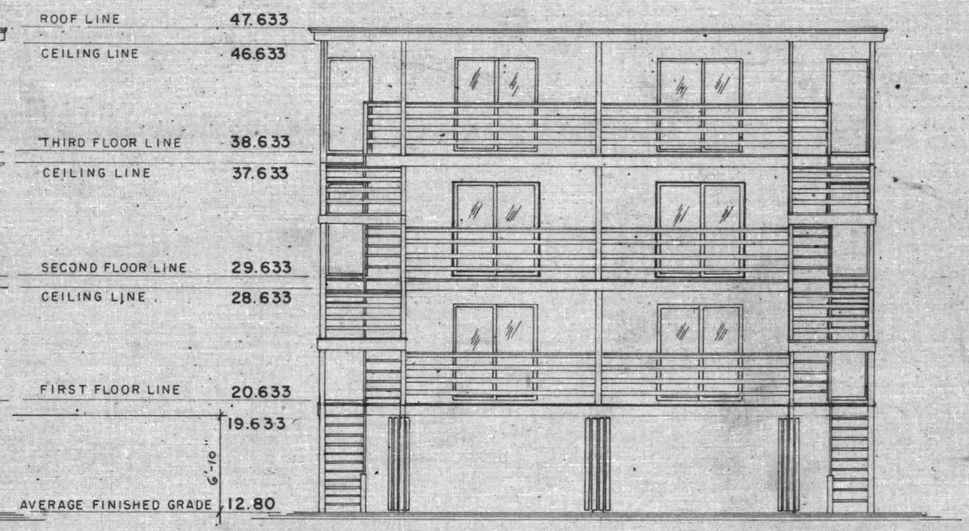

ROOF LINE 47.633
CEILING LINE 46.633
THIRD FLOOR LINE 38.633
CEILING LINE 37.633
SECOND FLOOR LINE 29.633
CEILING LINE 28.633
FIRST FLOOR LINE 20.633
19.633
6'-10"
AVERAGE FINISHED GRADE 12.80

WEST ELEVATION

EAST ELEVATION

SCALE: 1/8"=1'-0"

NOTE:
ELEVATION IN FEET FROM M.L.W. ATLANTIC OCEAN
OCEAN CITY, MARYLAND, ESTABLISHED 1962 U.S.C.G.S.

STATE OF MARYLAND
EMIL GEORGE GERMANOS
No. 6894
REGISTERED
PROFESSIONAL ENGINEER

SINBAD
CONDOMINIUM

Drawings Prepared in the office of G.K. INDUSTRIES, INC., P.O. Box 532, Ocean City, Maryland. Dr. by: W.S.A. Date: 4-1973 Job No. 72-045

SHEET 6 OF 7

G.K. INDUSTRIES, INC. 17x22 CONDOMINIUM FORM No. 7202

MSA C8U 2157-859-6

Maryland State Archives