FWH 40/77
filed 1/16/74

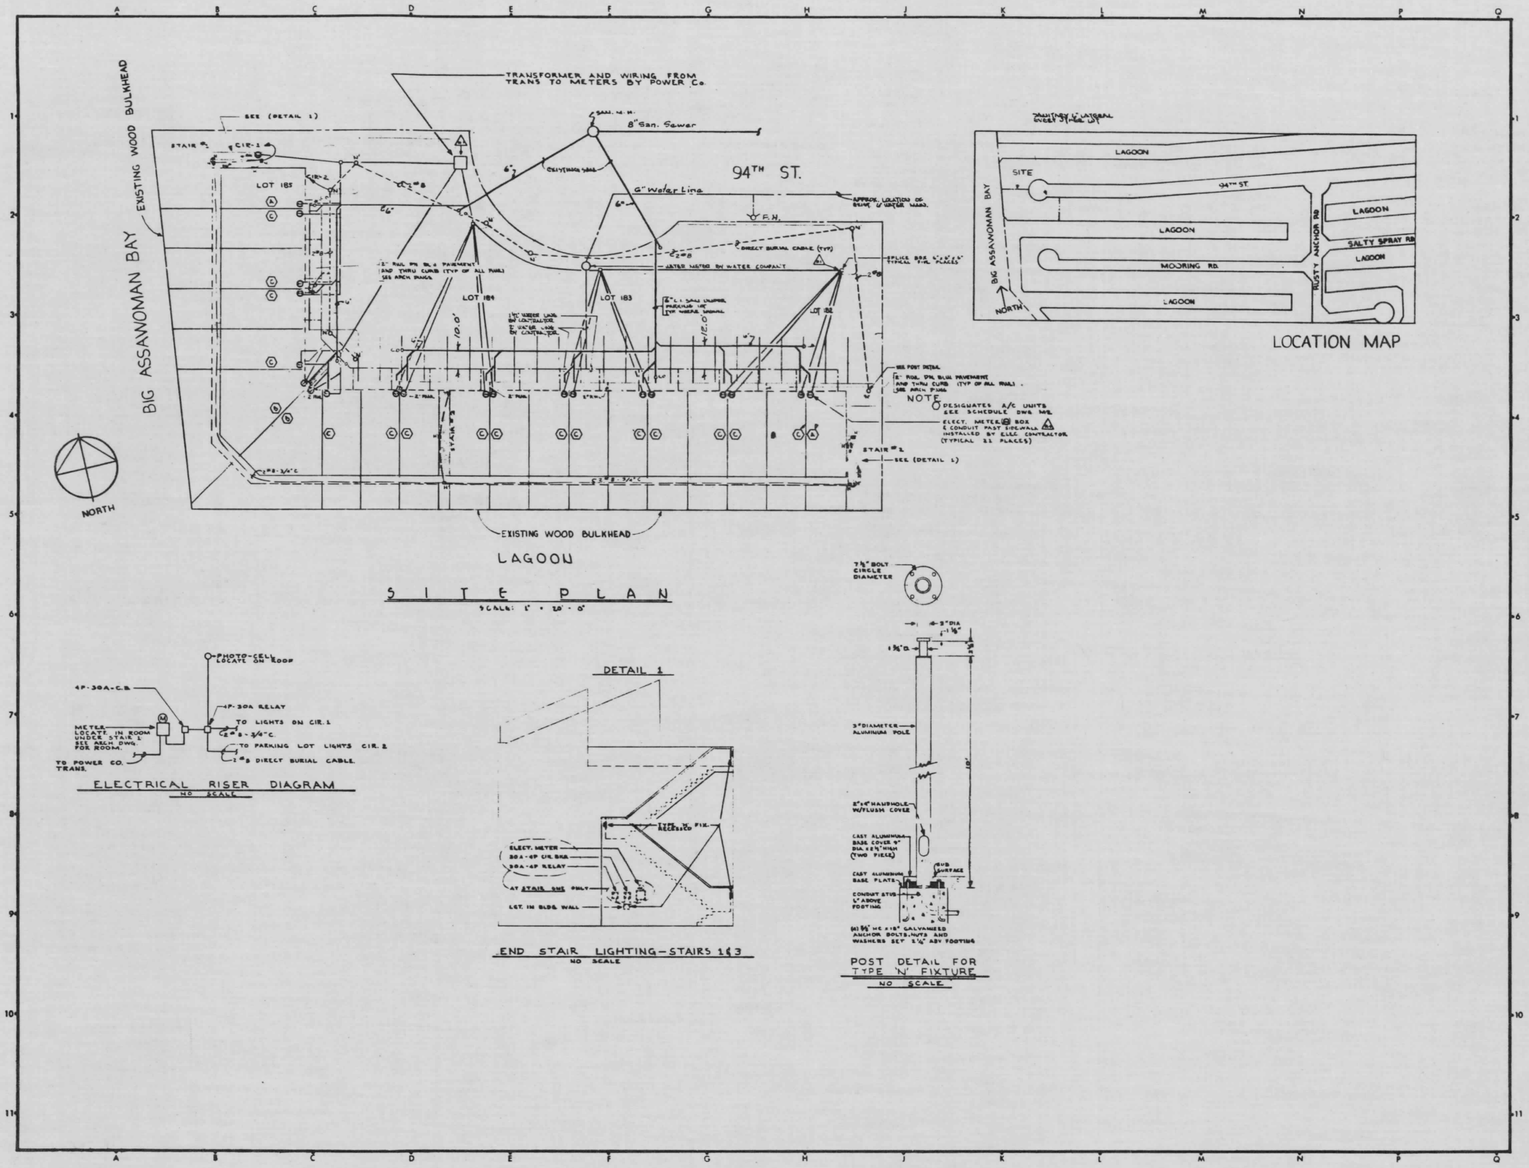

Revisions

No.	Date	Item	Ref.
1	3-23-72	ELEC. SERVICE	1

Seal

Seal

Skarda & Rickert
Structural Consultants Inc.
2204 Maryland Ave.
Baltimore, Md 21218

G. Robert Davidson & Assoc. Inc.
Consulting Engineers
2229 N. Charles St.
Baltimore, Md 21218

Meyer and Alexander
Architect and Planners

Deer Point
Condominium

94th Street & The Bay
Ocean City, Maryland

UTILITY
SITE PLAN

Project	7226	M-1
Scale	1" = 20'-0"	
Date	8-25-72	
Last Rev.		

ARCHITECTS CERTIFICATE

I hereby certify that the architectural details shown on this plat of condominium are correct; that they are details of the Deer Point Condominium as shown on sheet 1 of 17 as a part of this plan.

Date: Oct 11, 1973

William Meyers II
Md. Reg. No 2002-A

BOARD OF EXAMINERS AND REGISTRATION OF ARCHITECTS
2002-A
STATE OF MARYLAND

RECORDED: _____
PLAT BOOK: _____
PLAT NO: _____

PLAT OF CONDOMINIUM SUBDIVISION

DEER POINT CONDOMINIUM
ARCHITECTURAL DETAILS
TOWN OF OCEAN CITY
10th ELECTION DISTRICT
WORCESTER COUNTY, MARYLAND

DRAWN BY	DSGN. BY	APPR. BY	SCALE 1/2 (Scale Noted)	DATE: OCT. 1973

STERLING R. MADDOX & ASSOCIATES INC.
CIVIL ENGINEERS - SURVEYORS - SITE PLANNERS
OCEAN CITY, MARYLAND

REVISIONS			OWNER:	SHEET 13 OF 17
BY	DATE	DESCRIPTIONS		JOB No: 73-175 FILE No

MSA CSU 2157-897-13

Maryland State Archives