FW H 41/21 Filed 1/24/74

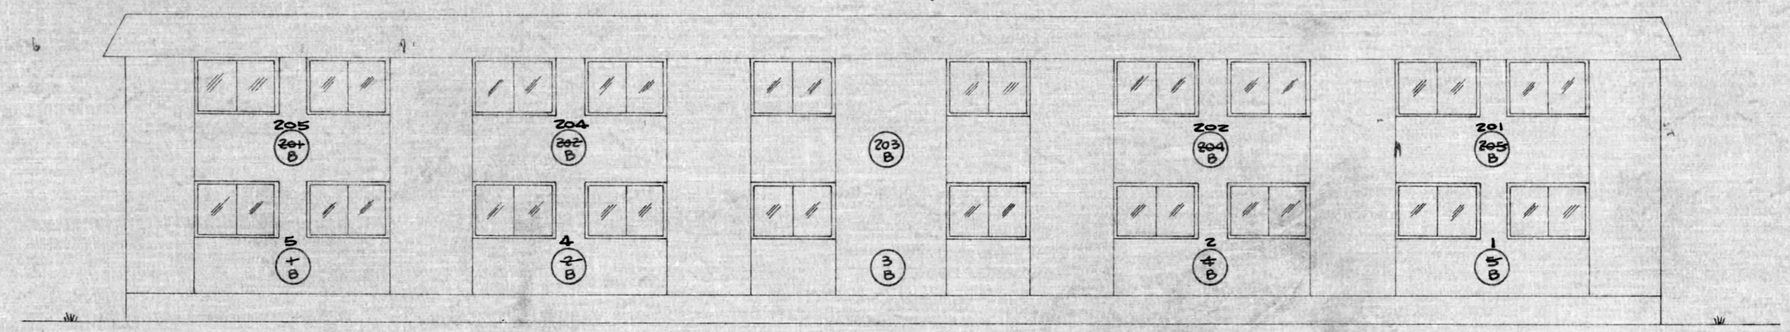

REAR ELEVATION BRADLEY RD. SIDE

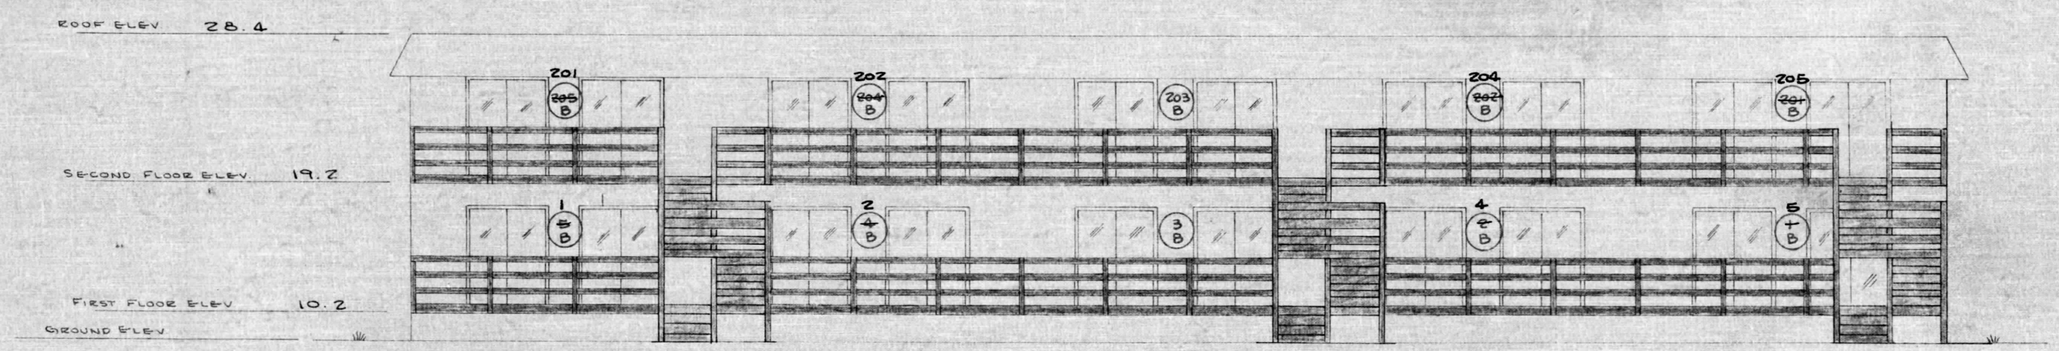

FRONT ELEVATION LAGOON SIDE

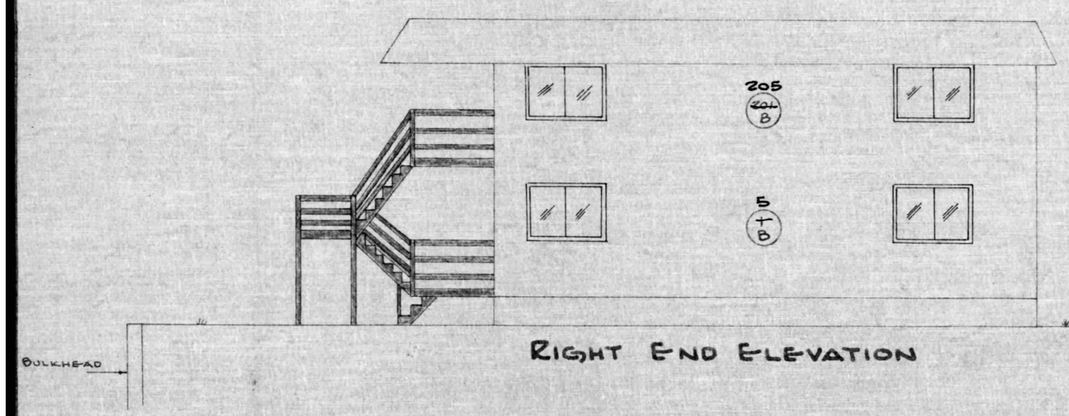

RIGHT END ELEVATION

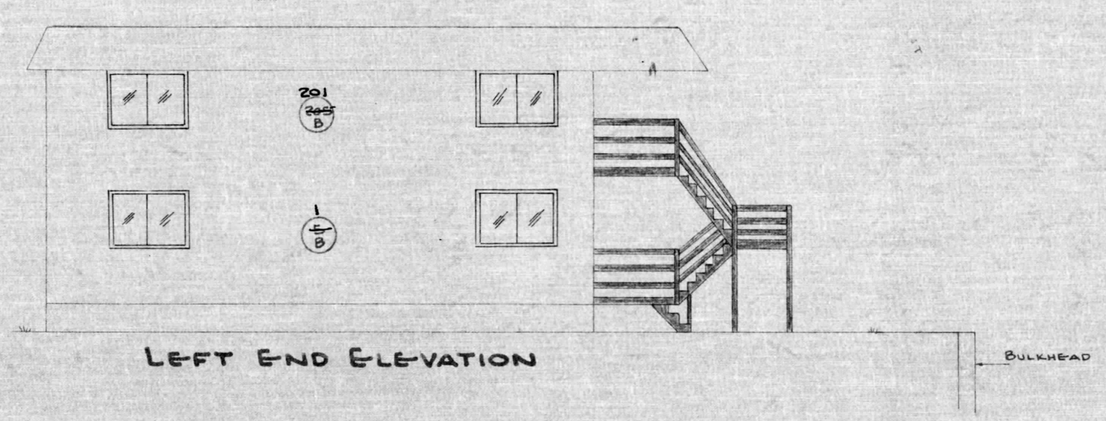

LEFT END ELEVATION

ELEVATION VIEW

BUILDING "B"
STAGE III

(201 B) UNIT NUMBER

NOTE:
SHADED AREAS SHOWN ON THIS SHEET AND/OR SPECIFICALLY NOTED ARE "COMMON ELEMENTS"
SEE SHEET 1 OF 7 FOR GENERAL NOTES PERTAINING TO THIS PROJECT

BRIDGE POINT CONDOMINIUM NO. TWO
OCEAN CITY WORCESTER COUNTY
MARYLAND

UNIT NUMBERS REVISED PER #99-38 CHANCERY DOCKET ORDER OF COURT DATED APRIL 16, 1974
Raymond R. Christian PLS 4-22-74

Raymond R. Christian
Reg. L. S. Md. No. 8010

REVISIONS	CHECKED BY DATE
1-2-74 PRINTING & DISTRIBUTION	1-2-74

EDWARD H. RICHARDSON ASSOCIATES, INC.
CONSULTING ENGINEERS NEWARK, DELAWARE
POCOMOKE CITY MARYLAND BRANCH OFFICE

THIS DRAWING AND THE DESIGN FEATURES OR CONSTRUCTION DISCLOSED ARE PROPRIETARY TO EDWARD H. RICHARDSON ASSOCIATES AND SHALL NOT BE REPRODUCED, ALTERED OR COPIED WITHOUT WRITTEN PERMISSION, SHALL NOT BE USED IN ANY MANNER DETRIMENTAL TO ITS INTEREST AND SHALL BE RETURNED UPON REQUEST.

SCALE: 1/8" = 1'-0" ±		DRAWN BY: W.S.	
DESIGNED BY:		CHECKED BY: RHC	
DATE: 12-21-73	COMM. NO. 326-131	FILE NO. D019	SHEET NO. 5 of 7

MSA CSU 2151-9155

Maryland State Archives