FWH 42/68 Filed 6/6/74

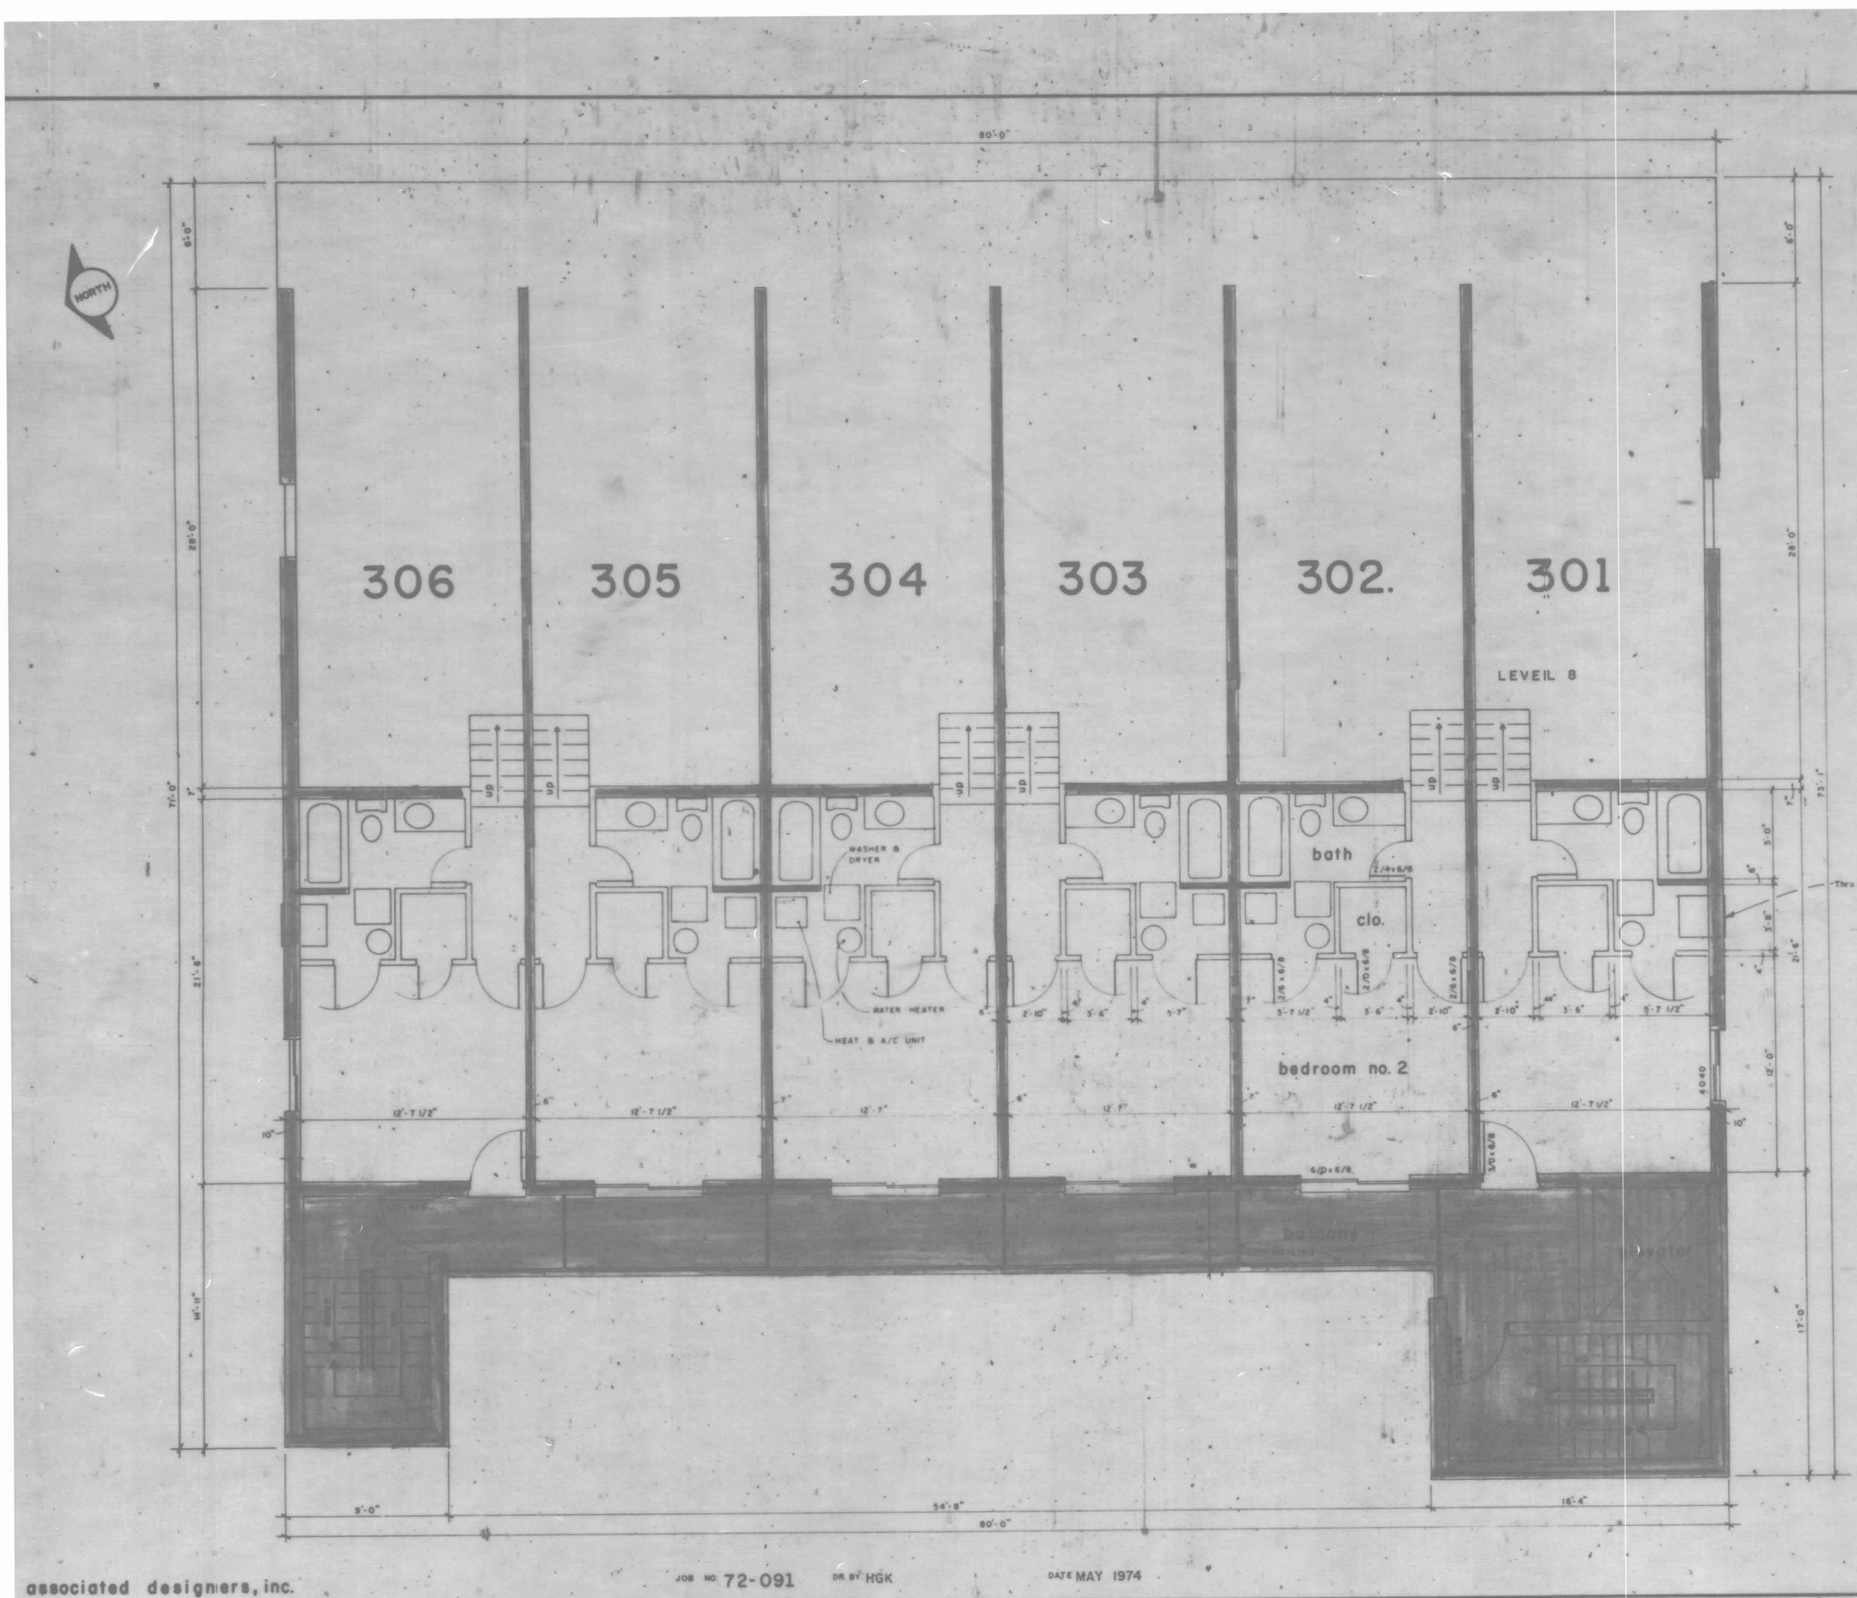

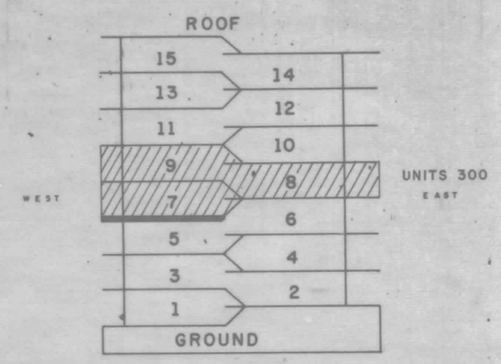

LEVEL (FLOOR) KEY

SCALE IN FEET

0 1 2 3 4 5 10 15 20

LEVEL 7 PLAN

Note: All units typical plan; dimensions and notes typical for each unit as indicated.

Unit 301; 306 opposite hand plan

Unit 302; 305 opposite hand plan

Unit 303; 304 opposite hand plan

EL CAPITAN CONDOMINIUM

SHEET 11 OF 23

associated designers, inc.

JOB NO. 72-091 DR. BY HGK DATE MAY 1974

MSA CSU 2157-931-11

Maryland State Archives