FWH 45/43 Filed 8-28-74

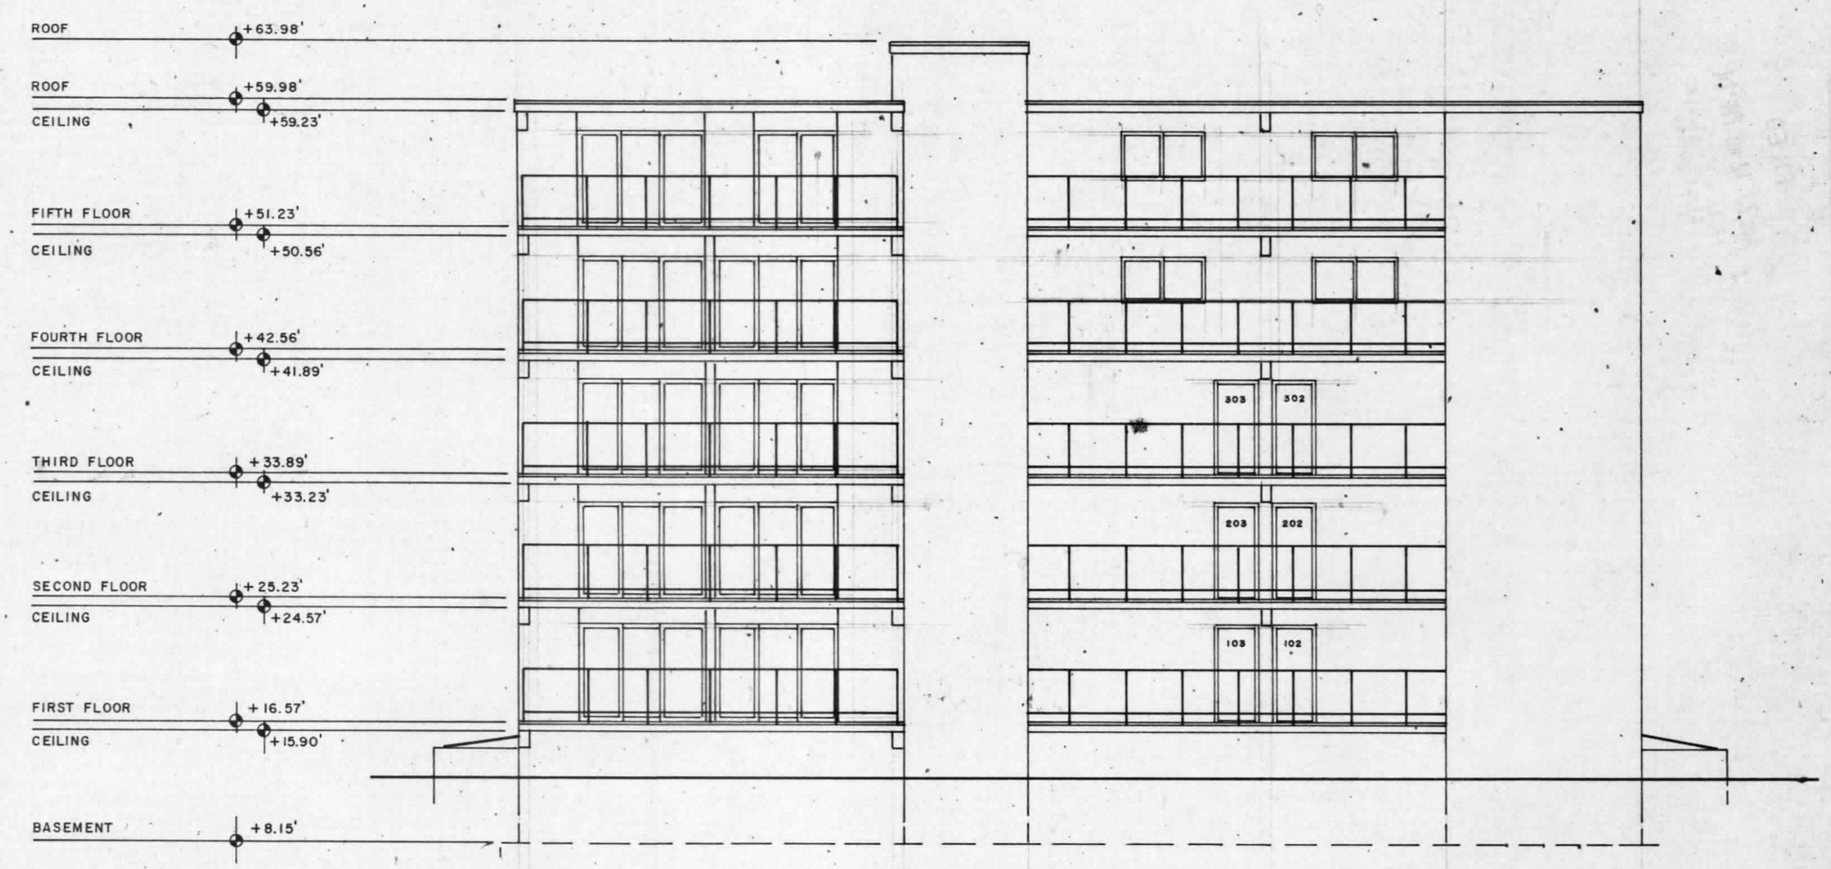

ELEVATIONS IN FEET FROM M.L.W. ATLANTIC OCEAN, OCEAN CITY, MARYLAND. U.S.C.G.S. DATUM

WEST ELEVATION

SCALE: 1/8" = 1'-0"

17 x 22 CONDOMINIUM FORM No. 7202

STATE OF MARYLAND
EMIL GEORGE GERMANN
PROFESSIONAL ENGINEER

SEA HARBOR CONDOMINIUM

Drawings Prepared in the office of ASSOCIATED DESIGNERS, INC. Dr. by: HGK Date: MAY 1974 Job No. 72-032

SHEET 11 OF 12

MSA CSU 2157-968-11

Maryland State Archives