FWH 70/73

FILED
JAN 21 2 19 PM '82
FRANK W. [illegible], CLK.
CT. CT. WOR. CO.

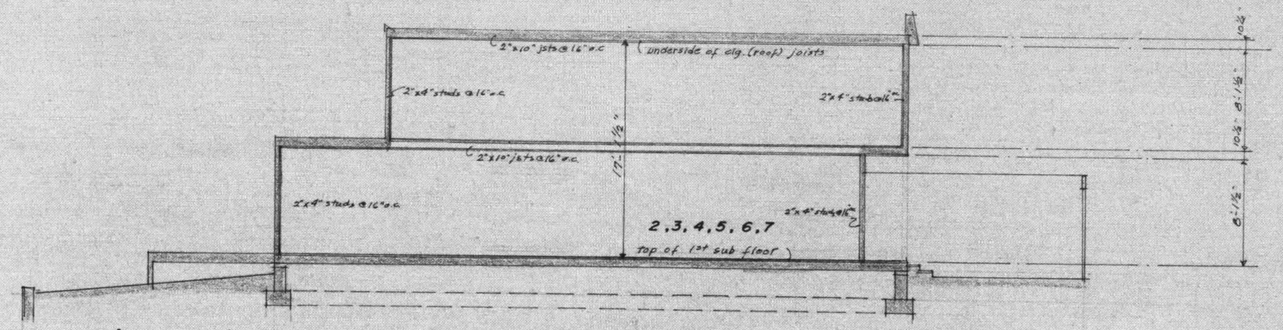

section thru units 2,3,4,5,6,7 (two story units) 1/8" = 1'-0"

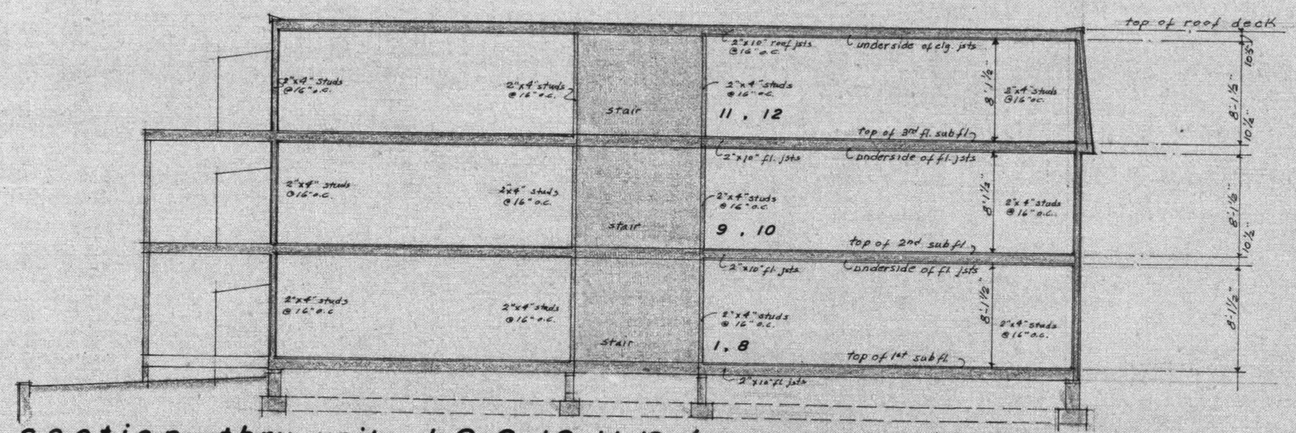

section thru units 1,8,9,10,11,12 (one story units) 1/8" = 1'-0"

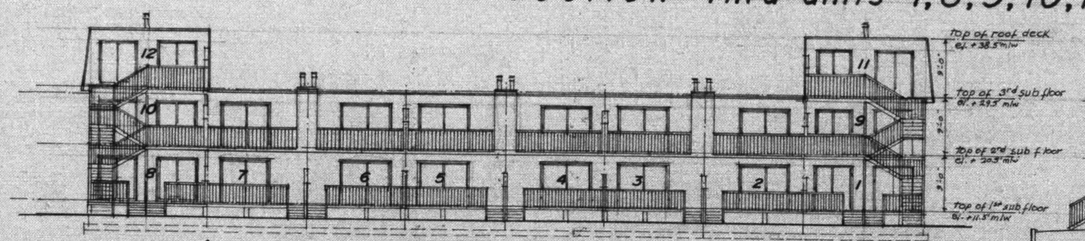

south elevation 1/16" = 1'-0"

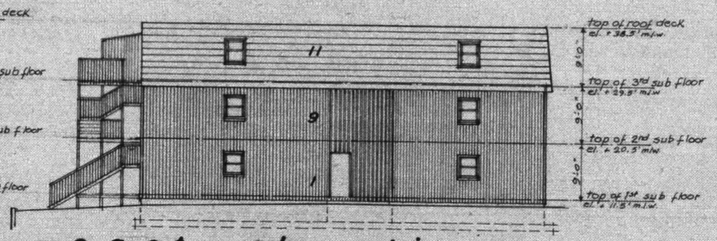

east elevation 1/16" = 1'-0"

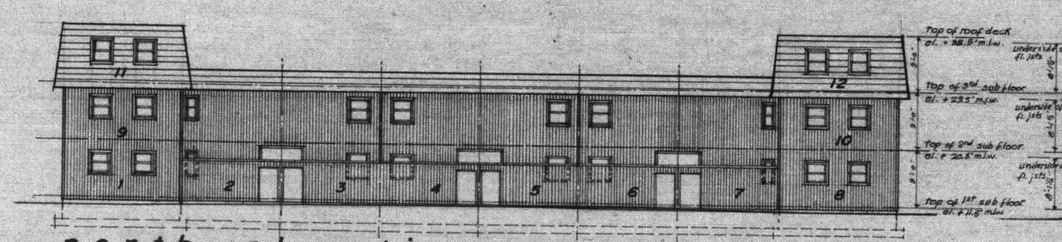

north elevation 1/16" = 1'-0"

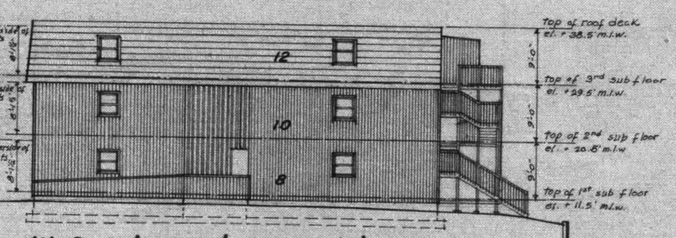

west elevation 1/16" = 1'-0"

revisions:		
no.	date	description

rusty anchor-east condominium

scale: 1/16" = 1'-0" | approved by: JF Cougan AIA | date: 1 nov 81
proj. com. no. 86480 | location: c-3, bayside keys | drawn by: LG/TC

couzens associates 304 so. phila. av., o.c., md., architect, 289-8687

elevations/sections

drawing number: a-3

BOARD OF EXAMINERS AND REGISTRATION OF ARCHITECTS 1885-A

JF Cougan AIA

MSA CSU 2152-1962-3

Maryland State Archives