120/71

RHO 120/71

THE VILLA WHITE CONDOMINIUM DOCUMENT

PHASE IV, UNITS 21 thru 25

ELEVATIONS

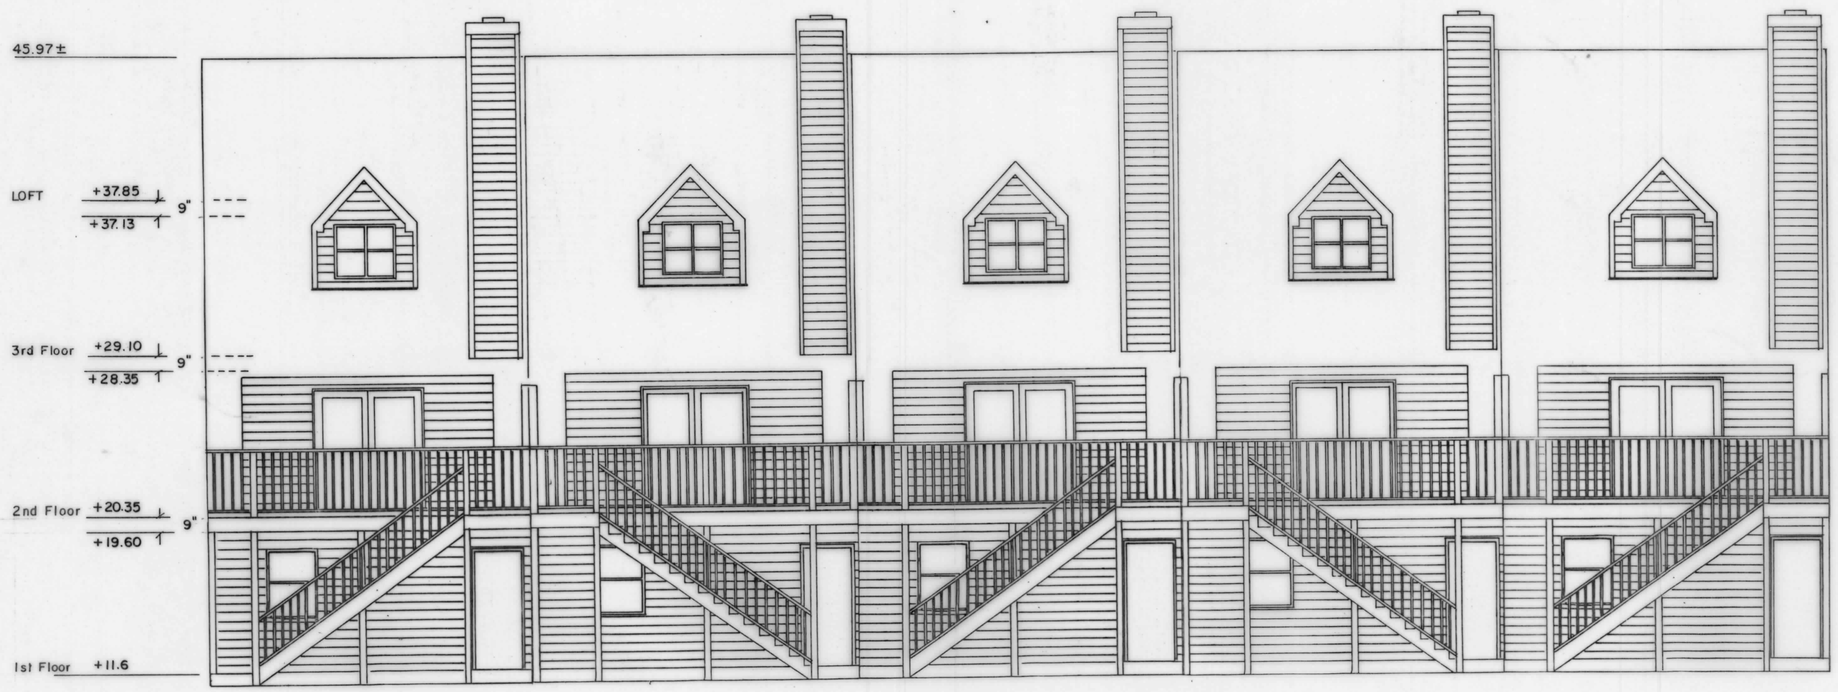

SOUTH ELEVATION

SCALE 3/16" = 1'

VAUGHN A. WIMBROW & ASSOCIATES
MITCHELL AVE., WHALEYVILLE, MD. 21872

MSA CSU 2157-2353-7