RHO 129/72

FILED
MAY 30 2 03 PM '91
RICHARD H. OUTTEN
CLK. CT. CT.
WOR. CO.

RHO 129/72

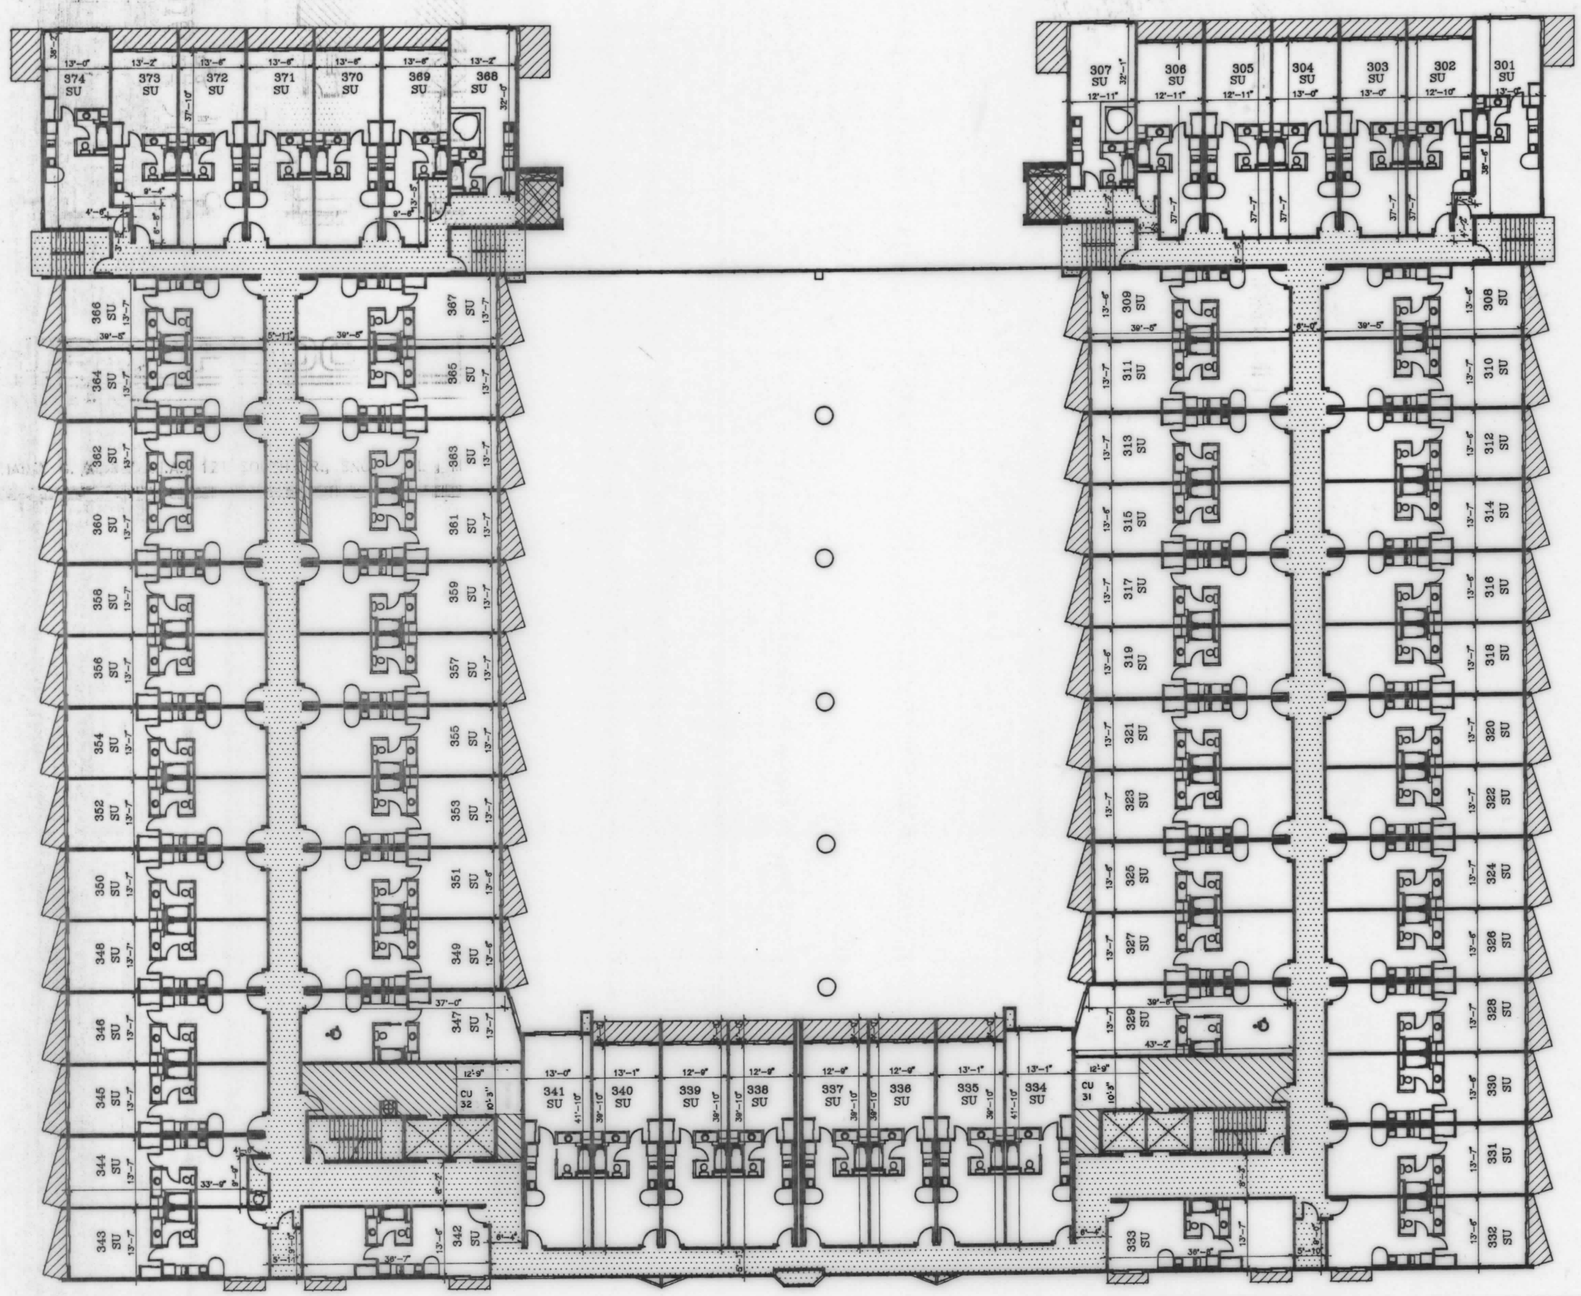

GENERAL COMMON ELEMENT
LIMITED COMMON ELEMENT – COMMERCIAL UNIT
LIMITED COMMON ELEMENT – SUITE UNIT
LIMITED COMMON ELEMENT – EXECUTIVE UNIT
LIMITED COMMON ELEMENT – SUITE & EXECUTIVE UNITS

THIRD FLOOR PLAN

SCALE 1" = 20'

PRINCESS ROYALE RESORT CONDOMINIUM

Drawing Prepared in the office of HARRY G. KENNY A.I.A., 121 SOUTH DR., SNOW HILL , MD. 21863 DATE: JANUARY 1991 CAD FILE: 8501P7 Job NO. 85001 SHEET 7 OF 17

MSA CSU 2157-3120-7

Maryland State Archives