R.H.Q. 132/51

R.RHQ 132/51

VILLA WHITE CONDOMINIUM

PHASE III, UNITS 13 THRU 20
FLOOR PLANS

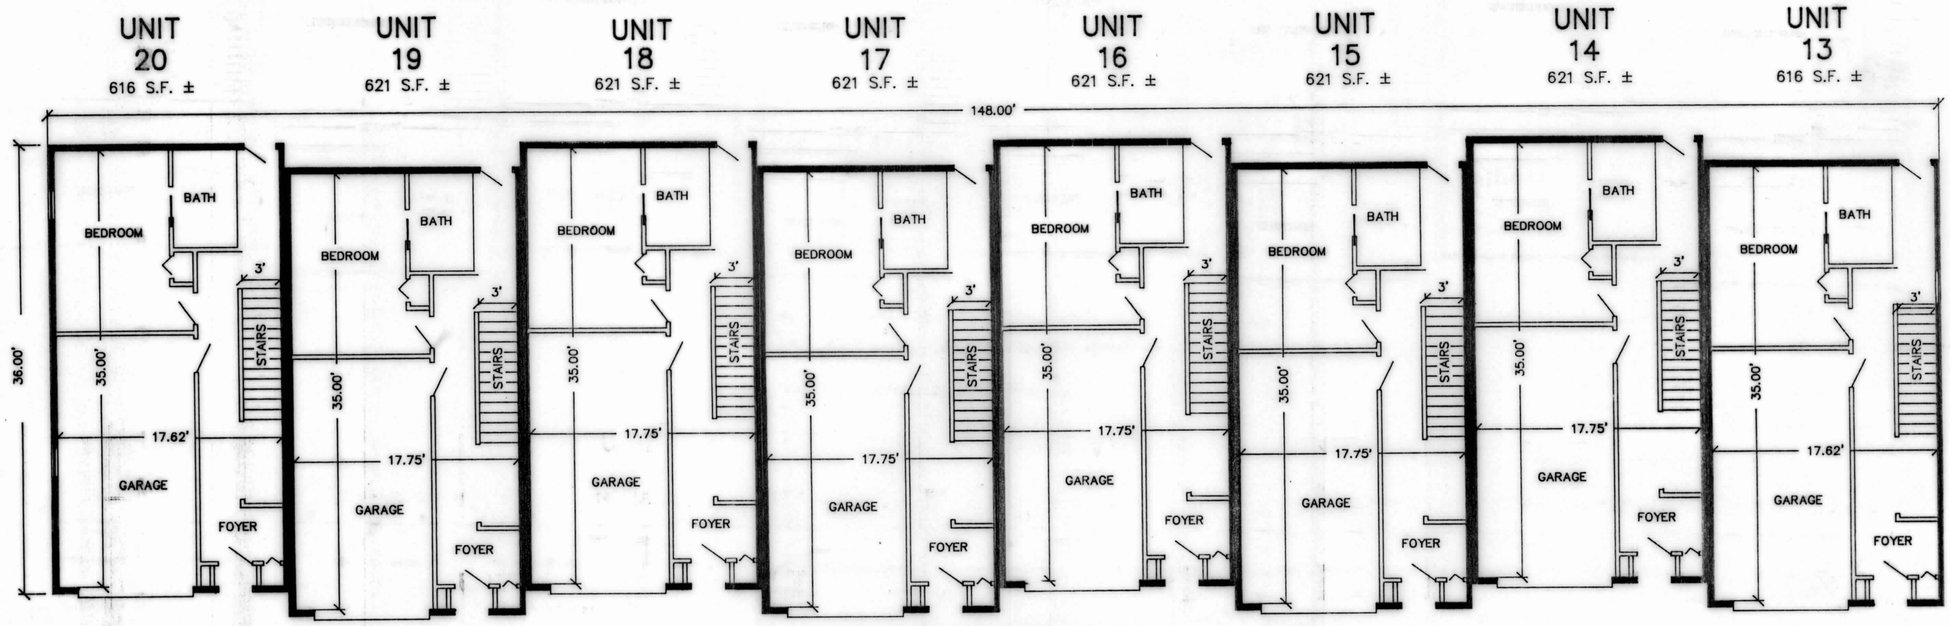

FIRST FLOOR PLAN
SCALE 1" = 8'

COMMON ELEMENT
UNIT ELEMENT

VAUGHN A. WIMBROW & ASSOCIATES
11704 BACK STREET
WHALEYVILLE, MARYLAND 21872

MARCH 27, 1992

SHEET 3 OF 6

MSA CE4 2157-3348-3

Maryland State Archives