R. H. O. 132/53

RHO 132/53

VILLA WHITE CONDOMINIUM

PHASE III, UNITS 13 THRU 20

ELEVATION PLAN

WEST ELEVATION
SCALE 1" = 10'

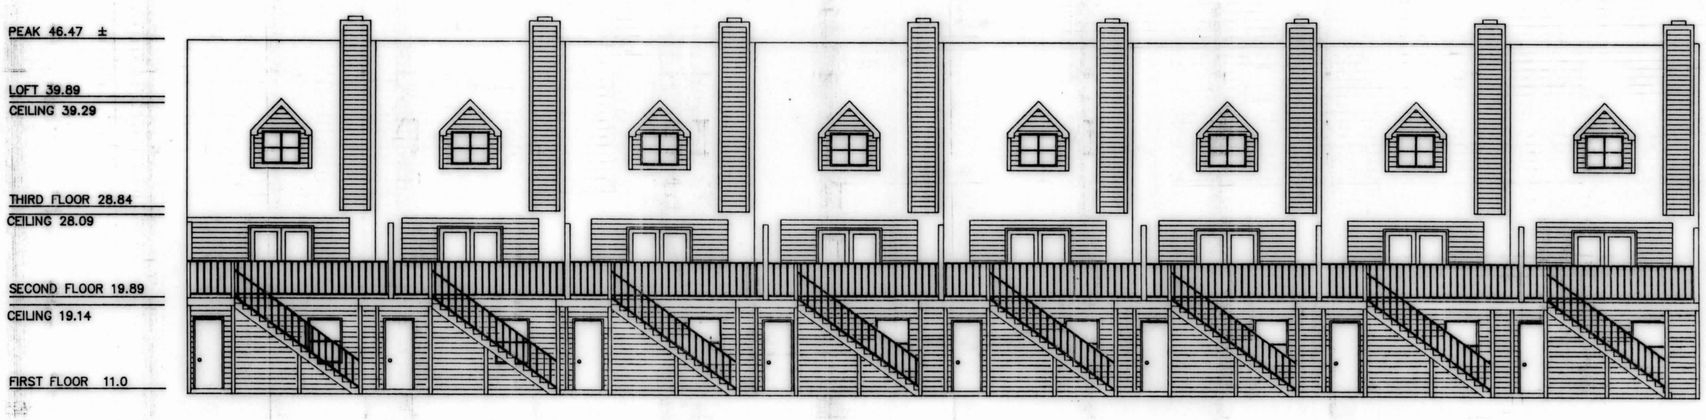

EAST ELEVATION
SCALE 1" = 10'

VAUGHN A. WIMBROW & ASSOCIATES
11704 BACK STREET
WHALEYVILLE, MARYLAND 21872

MARCH 27, 1992

SHEET 5 OF 6

MSA CE4 2157-3348-5

Maryland State Archives