WCL 79/29

FILED
JUN 3 9 39 PM '83
WARNE C. LITTLETON
CLK. CT. C.T.
WOR. CO.

WCL 79/29

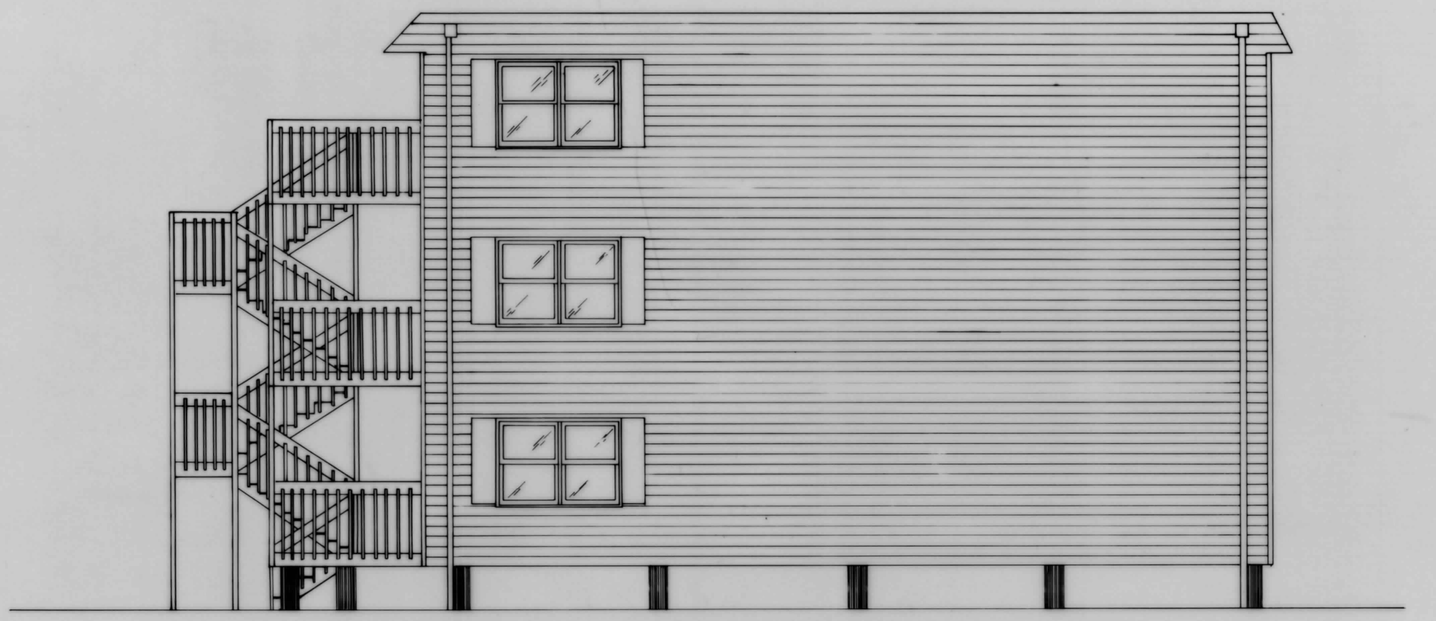

BUILDING "A" — EAST ELEVATION

SYLCO, INC.
ENGINEERING CONSTRUCTION
RT. 4 BOX 235 • BERLIN, MARYLAND. 21811
(301) 641-3441

SEA LOFT CONDOMINIUM		
Scale: 3/16" = 1'	Approved: F.G.L. Jr.	Date: 5/31/83
File no: 532/83	Revised:	Drawn by: B.G.
FRANK G. LYNCH Jr. and ASSOCIATES Route 4, Box 299B, Berlin, Maryland 21811 — phone: 641-3773		
EAST ELEVATION — BUILDING "A"		Sheet 3 of 9

MSA CSU 2157-44-6-83

Maryland State Archives