FILED
JUN, 3 3 39 PM '83
WARNE C. LITTLETON
CLK. CT. CT.
WOR. CO.

WCL 79/33

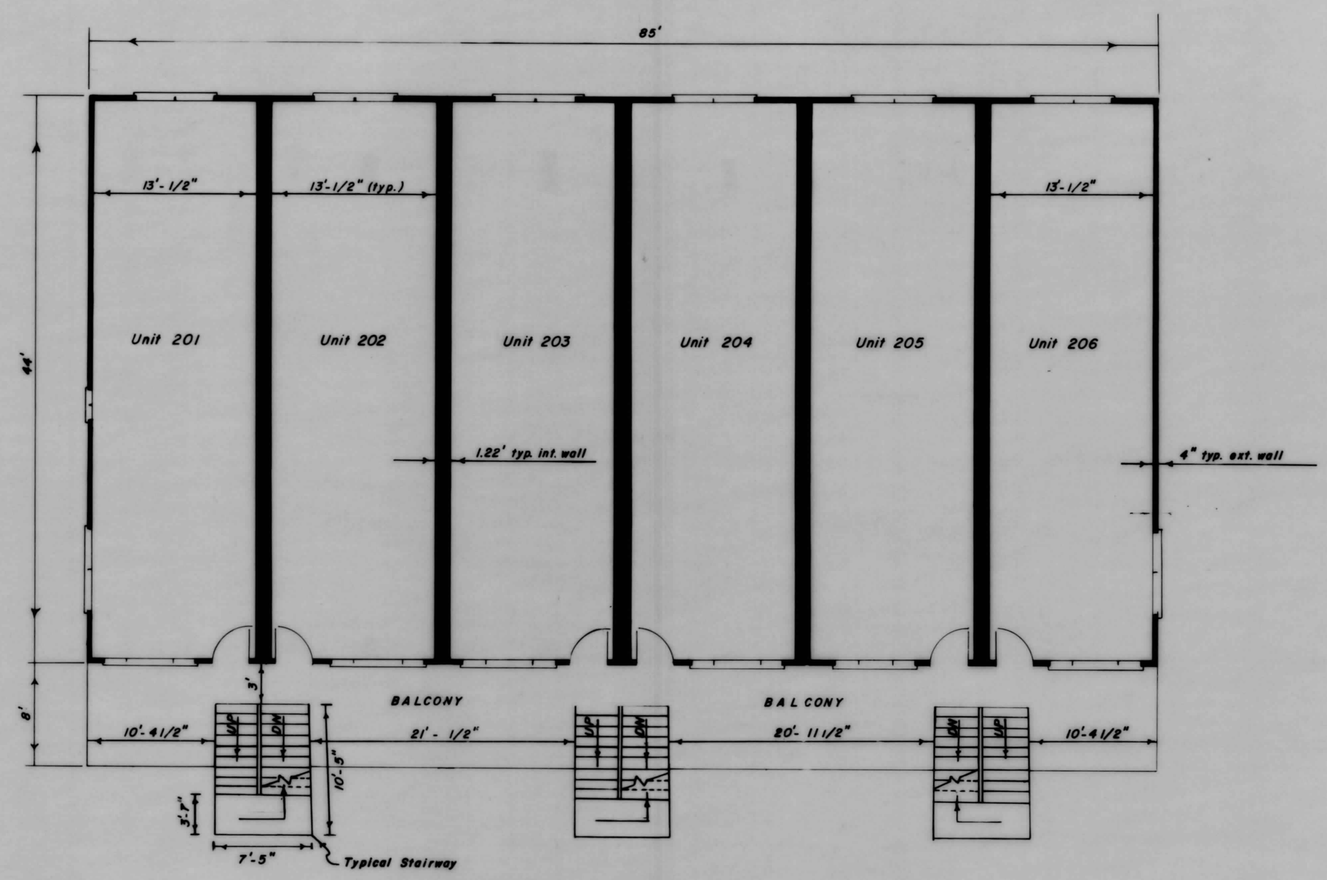

Second Floor — BUILDING "A"

NOTES: 1) [redacted] Denotes common element delineating side perimeters.
2) All balconies and stairways are general common element.

SYLCO, INC.
ENGINEERING CONSTRUCTION
RT. 4 BOX 235 • BERLIN, MARYLAND, 21811
(301) 641-3441

SEA LOFT CONDOMINIUM		
Scale 1/8" = 1'	Approved F.G.L. Jr.	Date 5/31/1983
File no 532/83	Revised	Drawn by B.G.
FRANK G LYNCH Jr and ASSOCIATES Route 4, Box 299B, Berlin, Maryland 21811 — phone: 641-3773		
UNIT DESIGNATION PLAN - BUILDING "A"		Sheet 7 of 9

MSA CSU 2157-44466-7

Maryland State Archives