FILED
JUN 8 9 50 AM '83
WARNE C. LITTLETON
CLK. CT. CT.
WOR. CO.

WCL 79/40

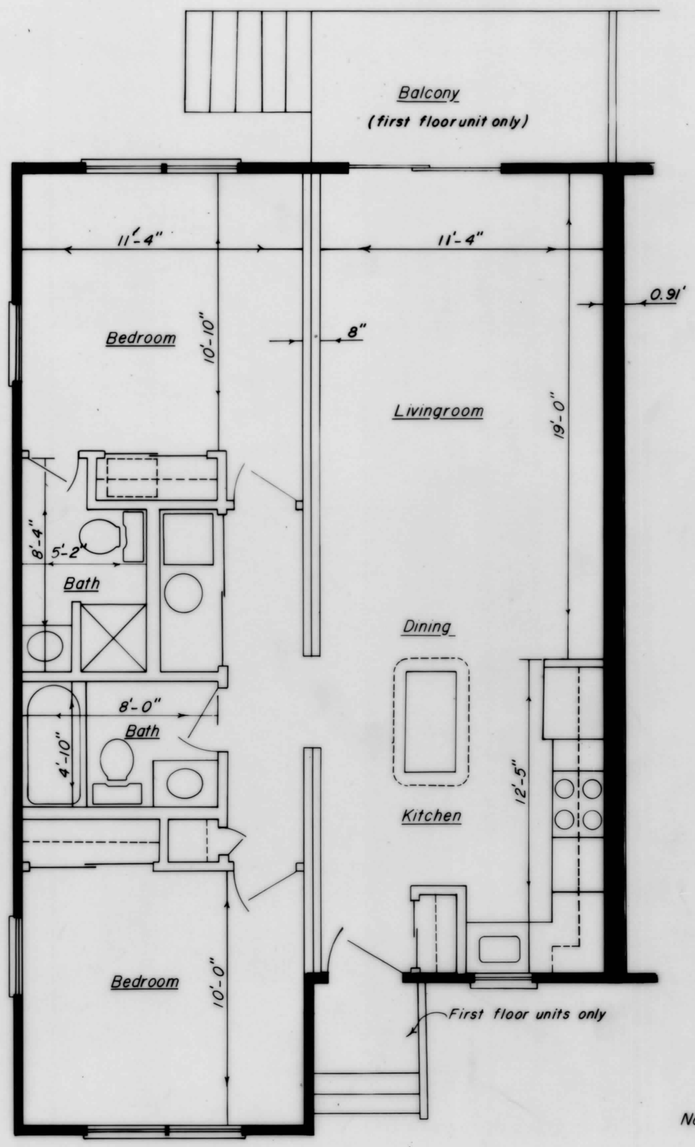


Units 101 and 201 shown.

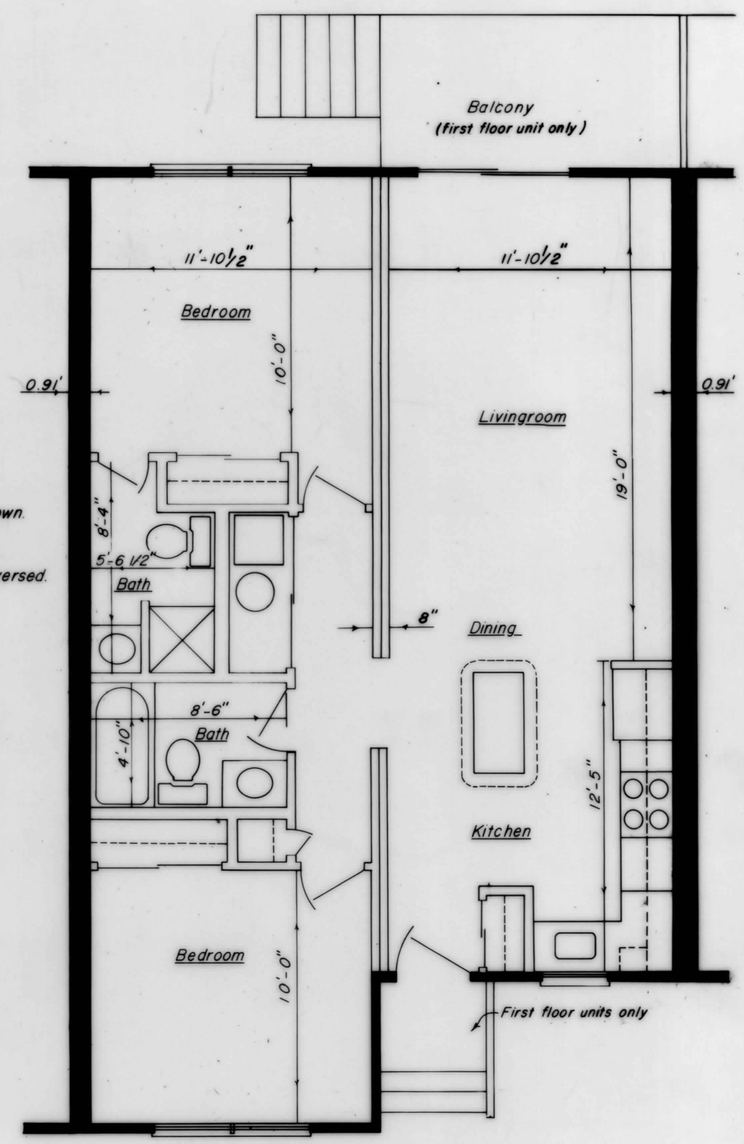


Units 103, 105, 107, 203, 205 and 207 shown.

Units 102, 104, 106, 202, 204 and 206 reversed.

Note: See sheet no. 3 for stairway details

■ Denotes common element delineating side perimeters

| SEA ROBIN CONDOMINIUM | | |
|---|---|---|
| Scale: 1/4" = 1' | Approved by: F.G.L. | Date: 5/27/83 |
| File no: 524/83 | Revised: | Drawn by: B.G. |
| FRANK G LYNCH Jr. and ASSOCIATES<br>Route 4, Box 299B, Berlin, Maryland 21811 — phone: 641-3773 | | |
| FLOOR PLANS (as designated hereon) | | Sheet 5 of 5 |

MSA CSU 2157-44-67-75

Maryland State Archives