WCL 84/20

FILED
OCT 25 10 48 AM '83
WARNE C. LITTLETON
CLK. CT. CT.
WOR. CO.

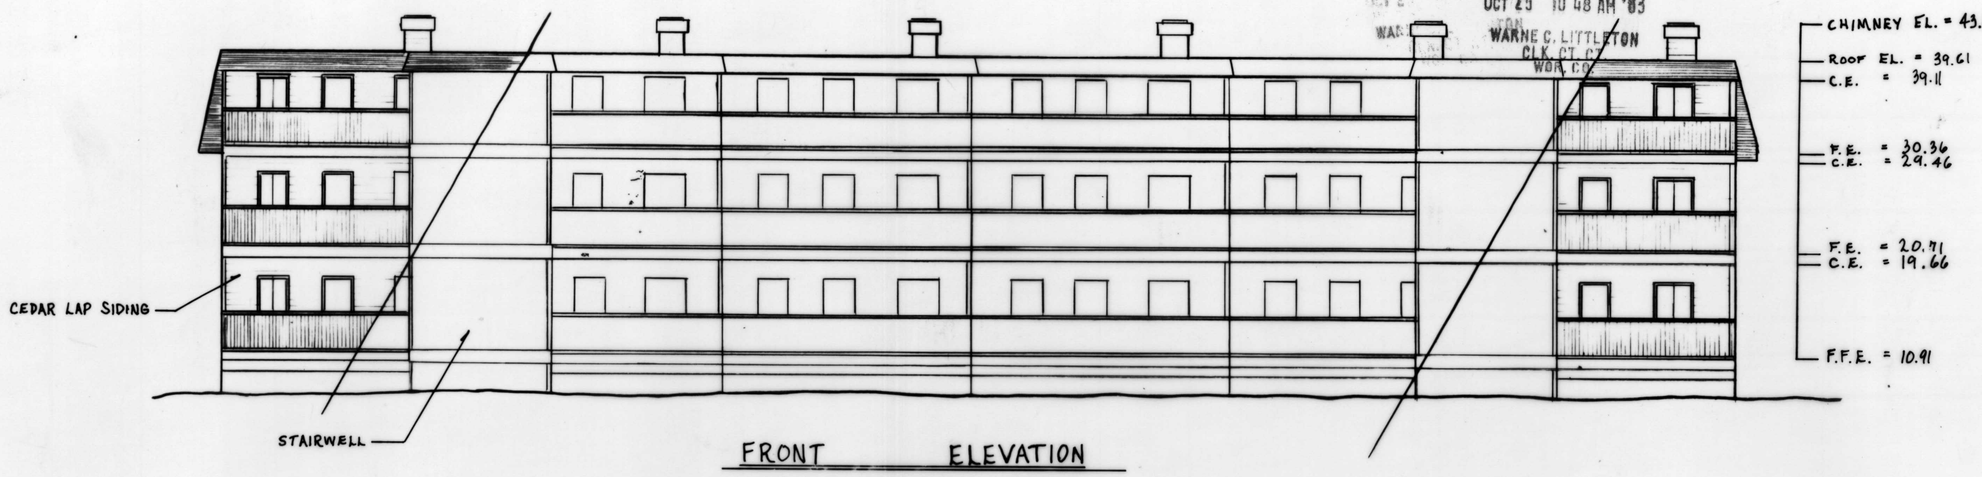

FRONT ELEVATION

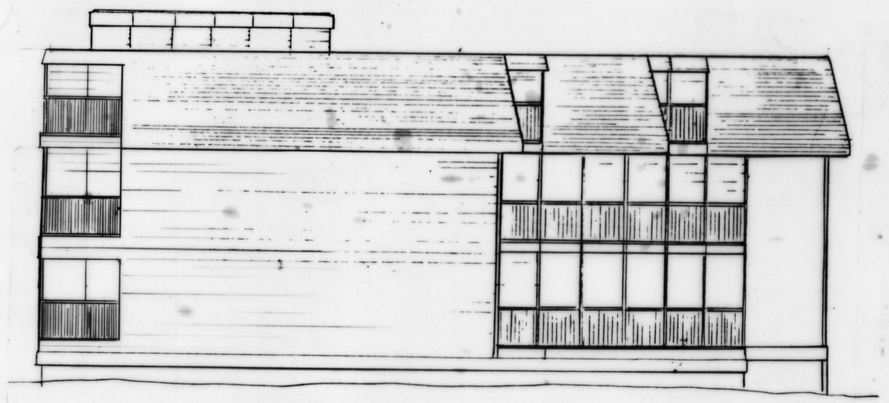

LEFT ELEVATION

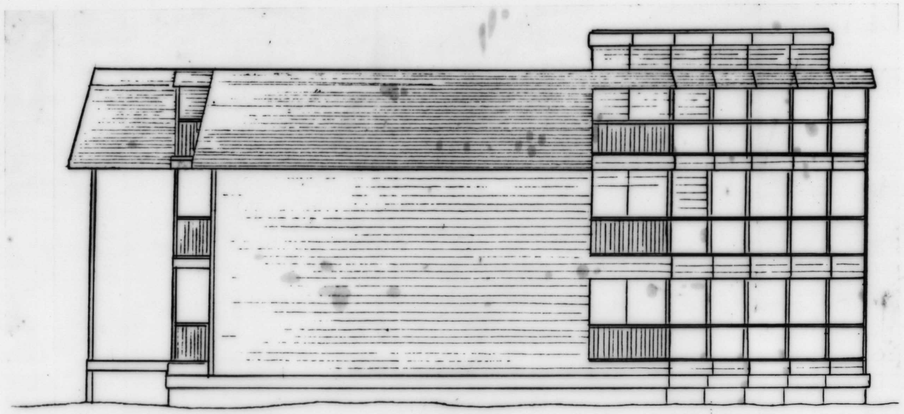

RIGHT ELEVATION

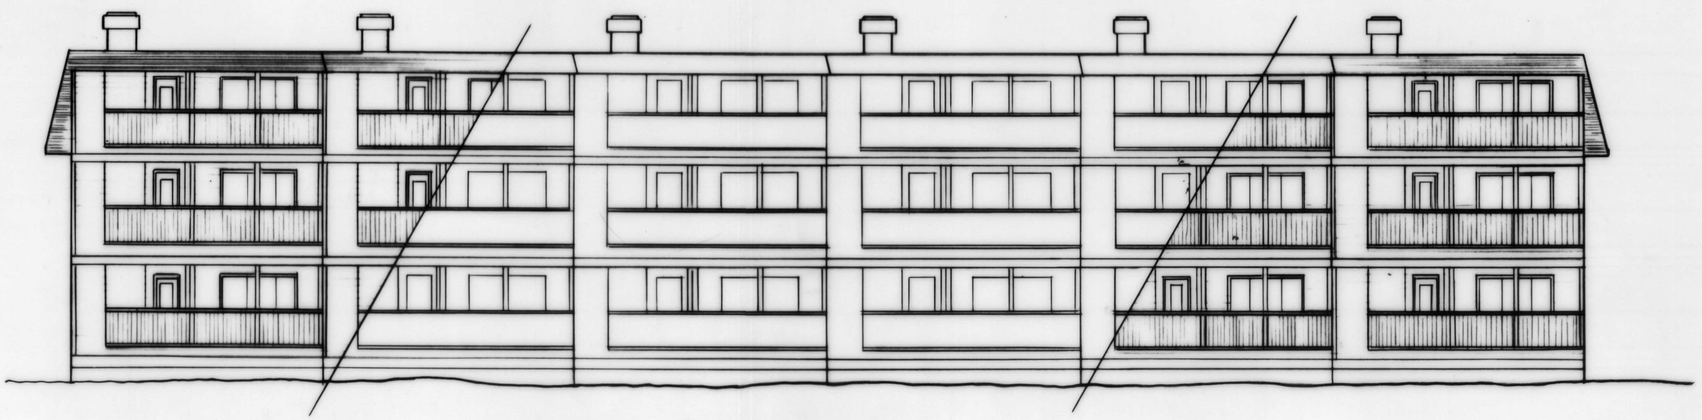

REAR ELEVATION

ELEVATIONS
BUILDING G PHASE 4
OUR PLACE AT THE BEACH CONDO.

L S & A LOEWENSTEIN, SOULÉ & ASSOCIATES, INC.
ENGINEERING - SURVEYING - PLANNING
HICKORY STREET - P.O. BOX 5 - FRANKFORD, DEL. 19945 - (302) - 732-9595

DESIGNED BY	DATE Oct. 1983	SHEET 6 OF 7
DRAWN BY J W HUDSON	SCALE 3/32" = 1'	
CHECKED BY	JOB NO. 82 - 029	

Maryland State Archives