WCL 84/150

FILED
Nov 15 2 32 PM '83
WARNER C. APPLETON
CLK. CT. CT.
WOR. CO.

Building:	'G'	'H'
Roof Elevation	39.35	39.87
3rd Floor Ceiling Elevation	37.77	38.29
3rd Finished Floor Elevation	29.77	30.29
2nd Floor Ceiling Elevation	27.85	28.37
2nd Finished Floor Elevation	19.85	20.37
1st Floor Ceiling Elevation	18.02	18.54
1st Finished Floor Elevation	10.02	10.54

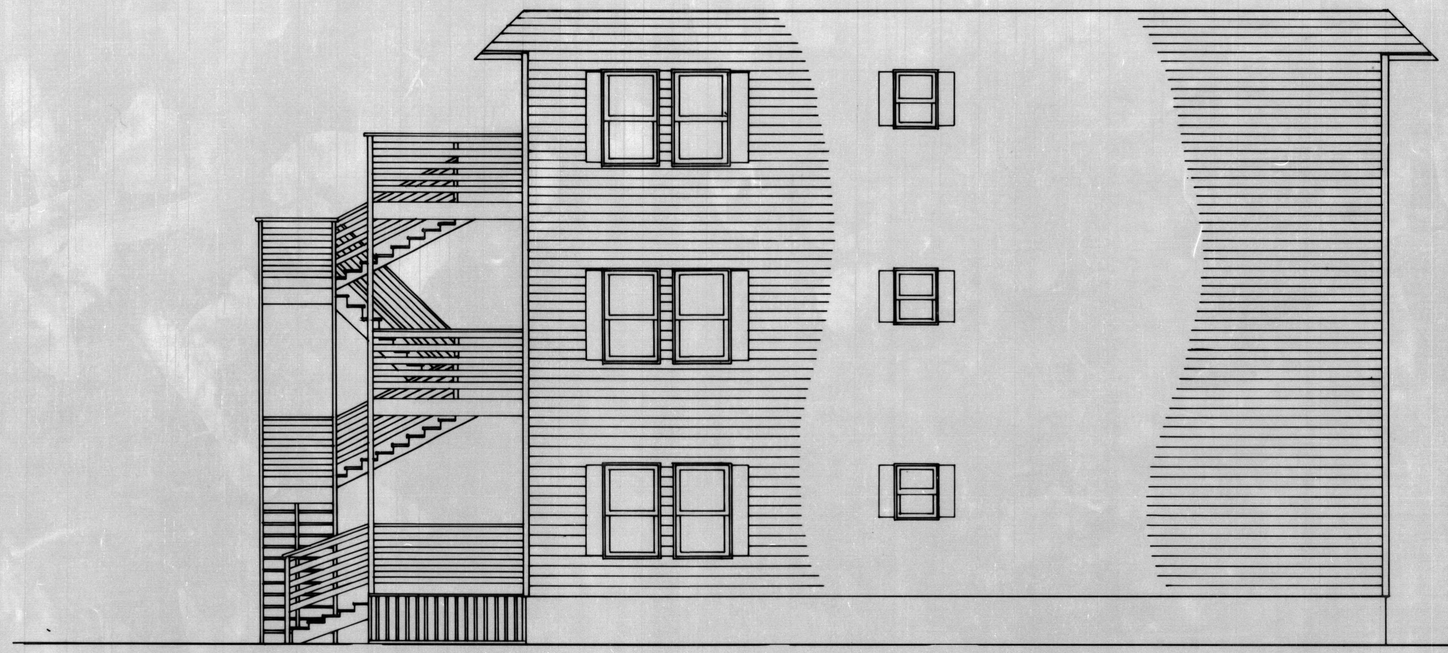

NOTE:
For stairways, decks, and balconies see Unit Designation Plan.

WEST ELEVATION

Elevations based on Mean Low Water, Atlantic Ocean, at Ocean City, Md., 1929 Datum.

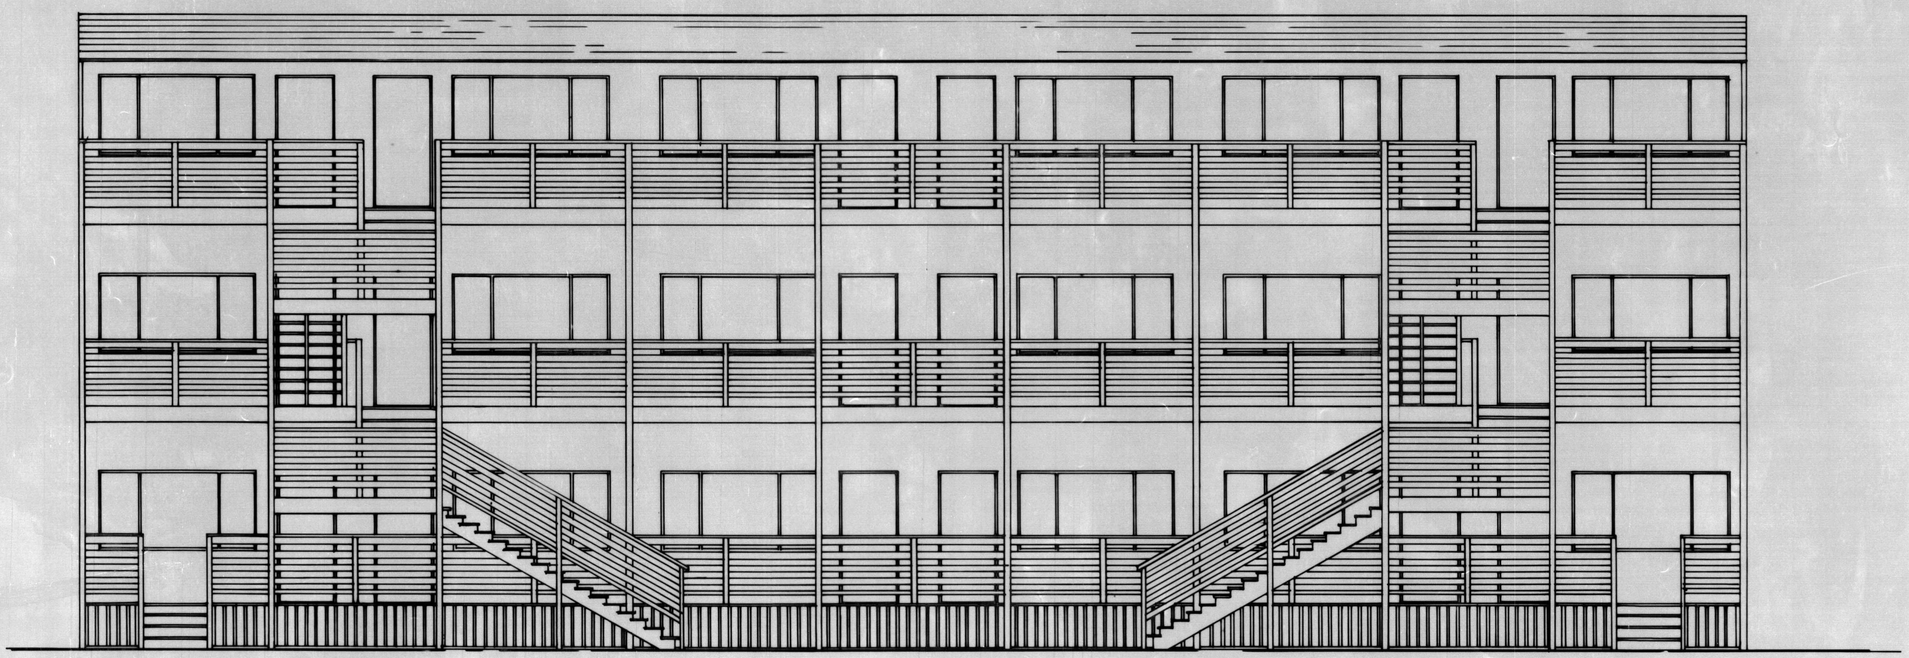

NORTH ELEVATION

BRADLEY On The BAY — Phase III

Scale: 3/16" = 1'-0"	Approved: F.G.L. Jr.	Date: 4 Nov. 1983
File no.: 5748/83	Revised:	Drawn by: WOM

Frank G. Lynch, Jr. and Associates
Surveying — Land Planning
Route 4, Box 299B, Berlin, Maryland 21811 — phone: 641-3773

ELEVATIONS - BLDG.S 'G' & 'H' — Sheet 8 of 14

Maryland State Archives