WCL 73/10

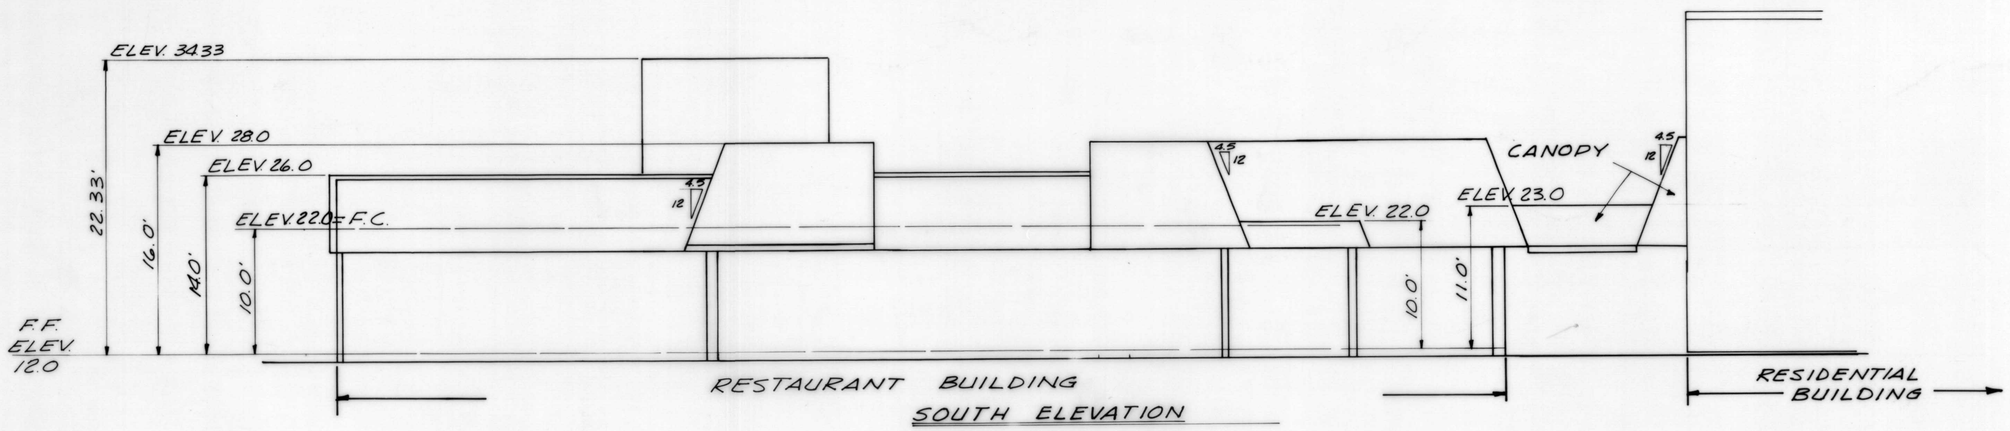


SOUTH ELEVATION

CANOPY THAT CONNECTS THE RESIDENTIAL BUILDING AND THE RESTAURANT BUILDING (SEE NOTE Nº 5, SHEET Nº 2)

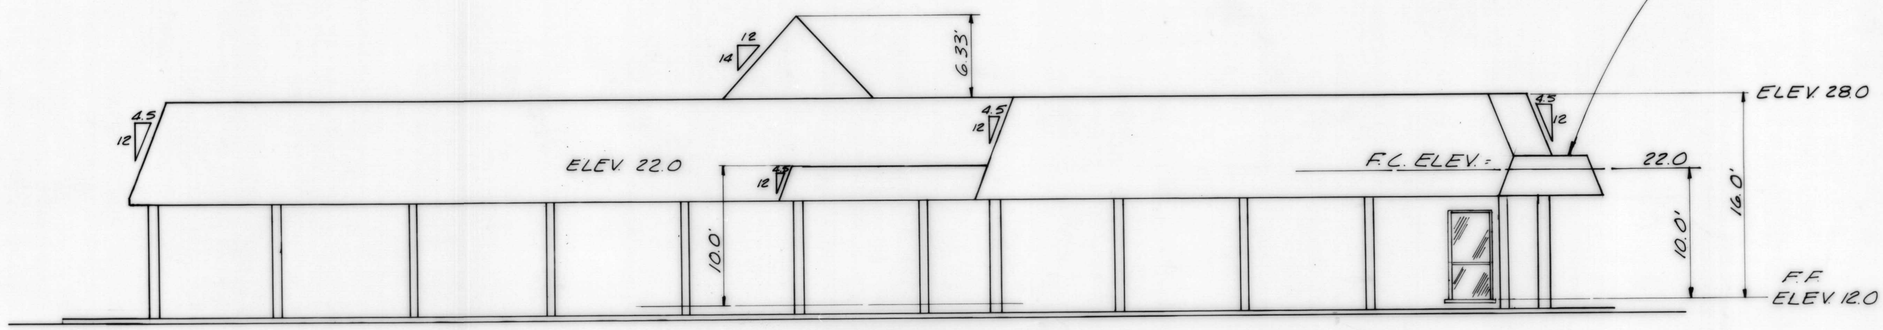


RESTAURANT BUILDING

EAST ELEVATION

# RESTAURANT BUILDING ELEVATIONS

# MARSHALL INN CONDOMINIUM

**OCEAN CITY, MARYLAND**
**WORCESTER COUNTY**

STATE OF MARYLAND — WILLIAM W. LUDLOW, JR. — No. 5891 — REGISTERED PROFESSIONAL LAND SURVEYOR

STATE OF MARYLAND — WILLIAM W. LUDLOW, JR. — No. 5891 — REGISTERED PROFESSIONAL LAND SURVEYOR


ANDREWS, MILLER & ASSOC., INC.
ENGINEERS - SURVEYORS
CAMBRIDGE, MARYLAND 21613


| | | | |
|---|---|---|---|
| DESIGNED BY | | DATE | DEC. 4, 1981 |
| DRAWN BY | M.T.S. | SCALE | 1" = 8'-0" |
| CHECKED BY | W.L. | JOB NO. | 81143 |

SHEET 10 OF 11

MSA CSU 2157-5439-10


Maryland State Archives