F.W.H. 24/65 filed 7/27/72

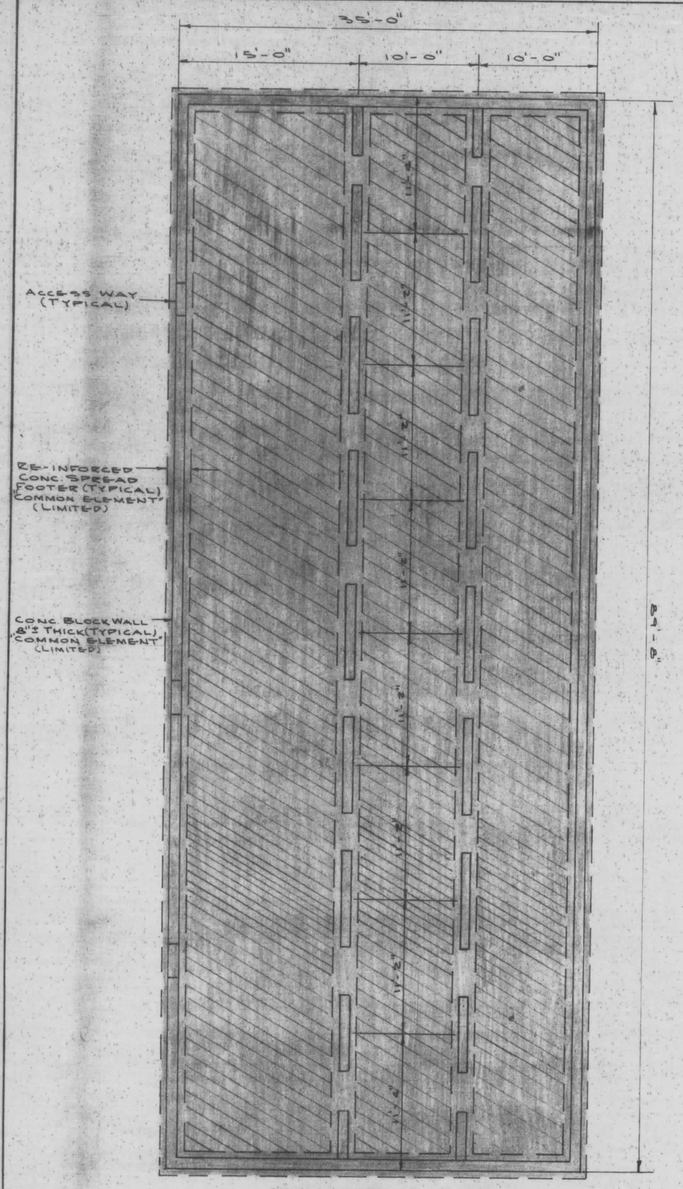

FOUNDATION (STAGE VI)

SCALE 1/8" = 1'-0"

SHADED AREAS SHOWN ABOVE AND OTHER SPECIFICALLY NOTED ITEMS, ARE 'COMMON ELEMENTS'

HATCHED AREAS SHOWN ABOVE ARE COMMON ELEMENTS

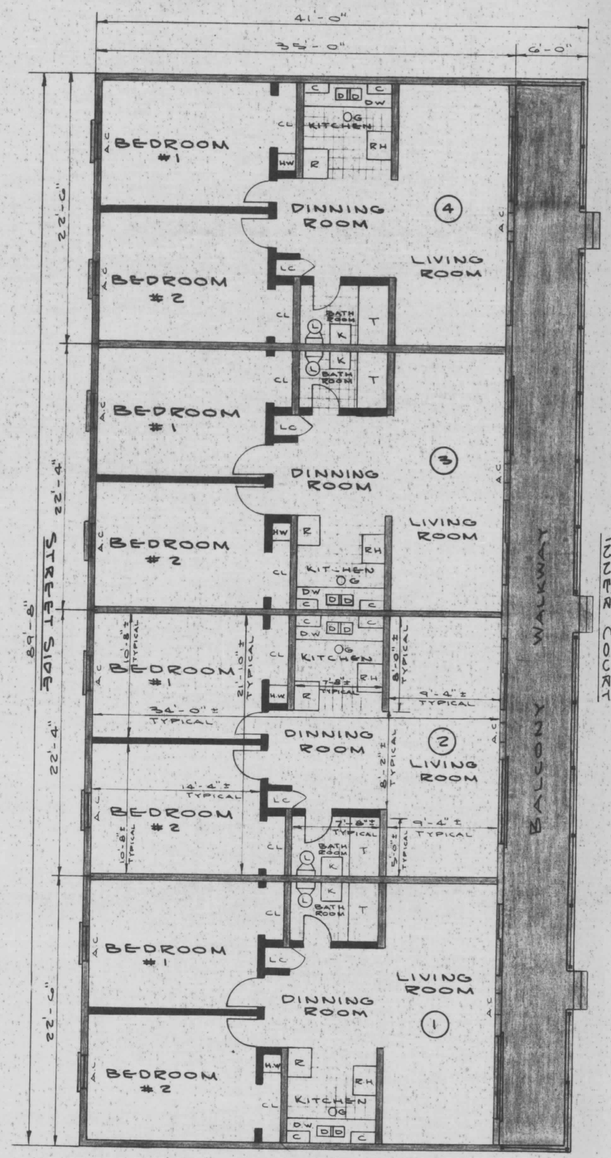

FIRST FLOOR PLAN (STAGE VI)

SCALE 1/8" = 1'-0"

SHADED AREAS SHOWN ABOVE AND OTHER SPECIFICALLY NOTED ITEMS, ARE 'COMMON ELEMENTS'

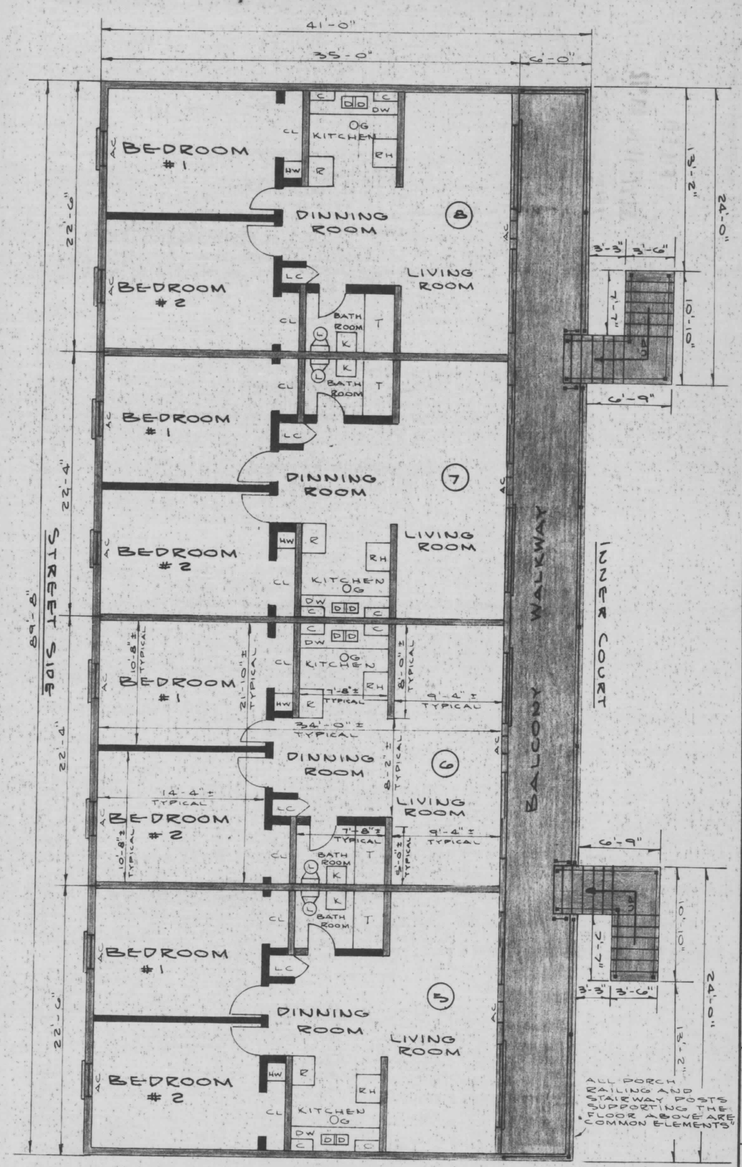

SECOND FLOOR PLAN (STAGE VI)

SCALE 1/8" = 1'-0"

SHADED AREAS SHOWN ABOVE AND OTHER SPECIFICALLY NOTED ITEMS, ARE 'COMMON ELEMENTS'

LEGEND

- C WALL CABINETS
- HW GAS FIRED HOT WATER FOR ALL UNITS (COMMON ELEMENTS)
- DW DISH WASH COUNTER
- D KITCHEN SINK
- G GARBAGE DISPOSAL
- R ELECTRIC REFRIGERATOR
- CL CLOSET
- AC AIR CONDITIONER
- LC LAUNDRY CLOSET
- L LAVATORY
- K SINK W/ MEDICINE CABINET
- T BATH TUB
- PORCH RAIL
- INTERIOR PARTIONS AND WALL
- EXTERIOR AND DIVIDING PARTION WALL (COMMON ELEMENTS)
- RH GAS RANGE, HOOD AND CABINET
- (1) UNIT NUMBER

NOTE

1) SEE SHEET 1 OF 4 FOR GENERAL NOTES PERTAINING TO THIS PROJECT
2) ALL DIMENSIONS SHOWN WITH A '±' SYMBOL ARE WITHIN A TOLERANCE OF ½" IN MEASUREMENT

Arthur Day Pa 5851

Reg. L.S. MD. No. 8010

REVISIONS	CHECKED BY DATE
	4-19-72

BUILDING # 3

EDWARD H. RICHARDSON ASSOCIATES, INC.
CONSULTING ENGINEERS NEWARK, DELAWARE
OCEANSIDE CITY, MARYLAND BRANCH OFFICE

"GOLDEN GATE CONDOMINIUM" STAGE VI

OCEAN CITY WORCESTER COUNTY MARYLAND

SCALE AS SHOWN	DRAWN BY W.S.
DESIGNED BY	CHECKED BY Reg F. Christie
DATE 4-14-72	COMM NO. 326-61
FILE NO. D019	SHEET NO. 3 of 4

MSA CS4 2157 5594 +3

Maryland State Archives