R40 139/74

FILED

Jun 20 3 20 PM '94

RICHARD H. OUTTEN-
CLK. CT. CT.
WOR. CO.

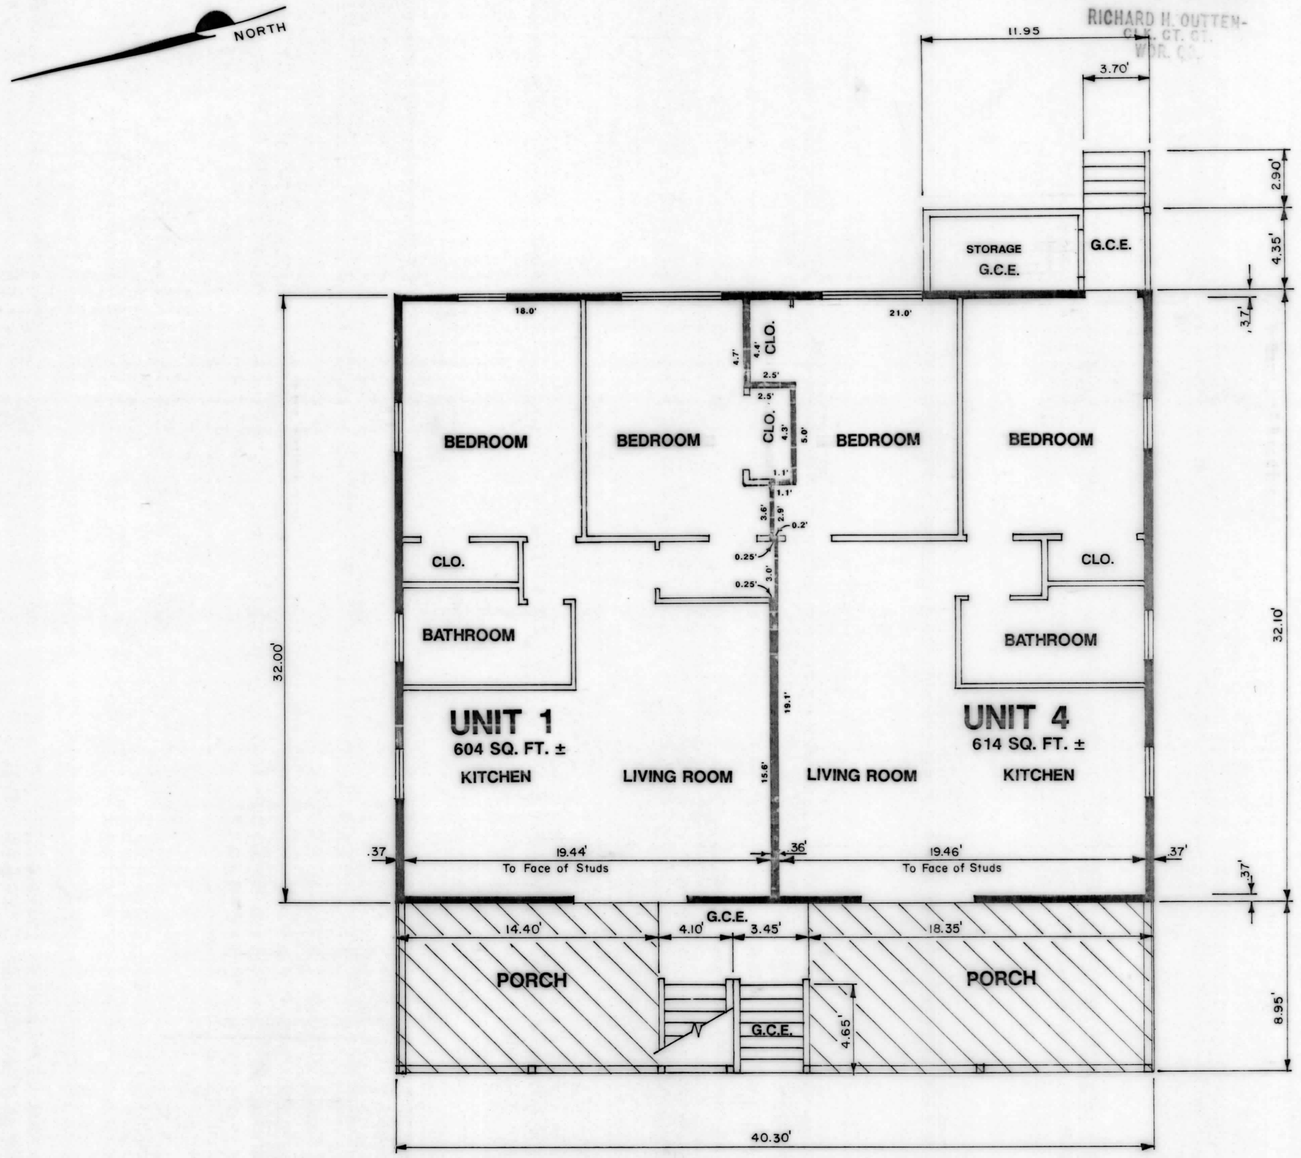

Note: For Unit Elevation See Sheet 4 of 4

FIRST FLOOR PLAN

SCALE: 3/16"=1'-0"

DENOTES UNIT ELEMENT

DENOTES LIMITED COMMON ELEMENT

DENOTES GENERAL COMMON ELEMENT, DELINEATING SIDE PERIMETERS

NOTE : ALL STEPS ARE GENERAL COMMON ELEMENT.

G.C.E. DENOTES GENERAL COMMON ELEMENT

SAMBA PA TI CONDOMINIUM

Frank G. Lynch, Jr.
& Associates, Inc.
SURVEYING · LAND PLANNING
10535 RACETRACK ROAD · BERLIN, MARYLAND 21811
(410) 641-5353 · 641-5773

DESIGNED BY	SURVEYED BY	FILE NO.: 5345-94
DRAWN BY M. Brown	DATE 5/26/94	SHEET 2 OF 4
CHECKED BY	SCALE Noted	

Maryland State Archives