R.H.O. 142/69

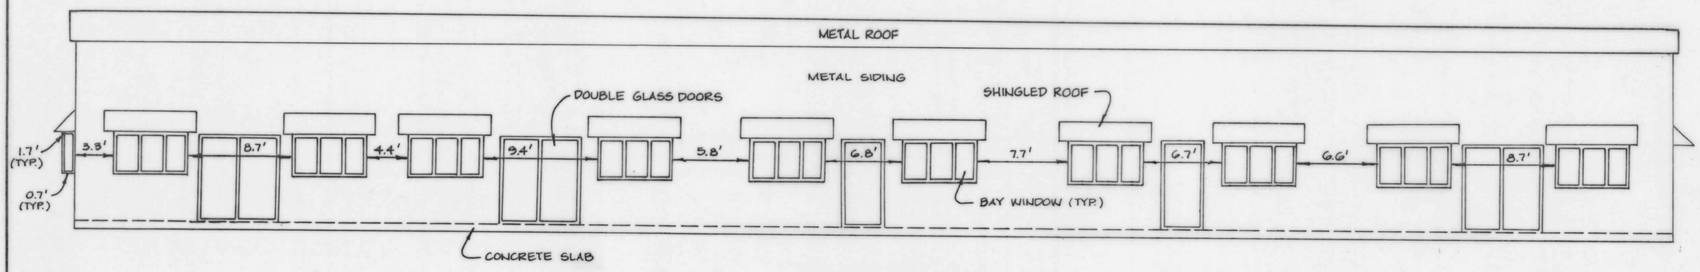


WEST ELEVATION

BOTTOM CONC. SLAB ELEVATION = 8.60 M.S.L.

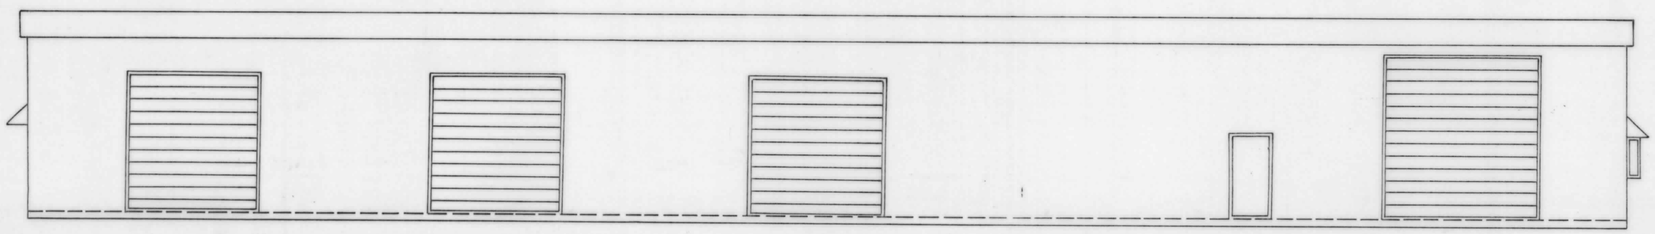

EAST ELEVATION

ROOF PEAK ELEVATION = 25.17 M.S.L.

FIRST FLOOR ELEVATION = 8.97 M.S.L.

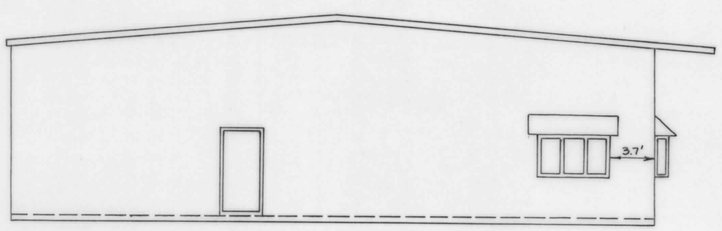


NORTH ELEVATION

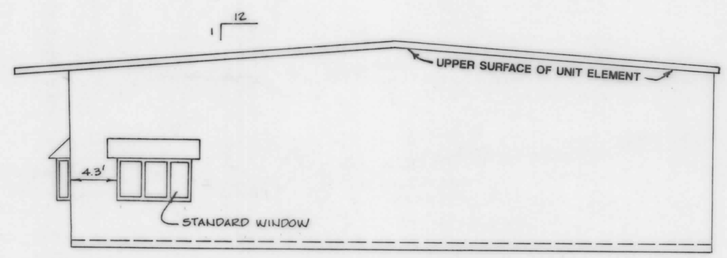


SOUTH ELEVATION

FILED
Jun 13 12 49 PM '95
RICHARD H. OUTTEN
CLK. CT. CT.
WOR. CO.

PHASE FIVE

# WEST OCEAN CITY BUSINESS CENTER CONDOMINIUM

TENTH ELECTION DISTRICT
WORCESTER COUNTY, MARYLAND
TAX MAP 27, PART OF PARCEL 622

## BUILDING G ELEVATIONS


FRANK G. LYNCH JR. & ASSOCIATES, INC.
SURVEYING - LAND PLANNING
10535 RACETRACK ROAD
BERLIN, MARYLAND 21811
PHONE (410) 641-5773 641-5353
FAX (410) 208-0227


SCALE: 1/8" = 1' DATE: 5/3/95 DRAWN BY: GPM FILE: 3598/90
SHEET 2 OF 3

NOTE : ALL STEEL COLUMNS, BEAMS, OR OTHER SUPPORTING STRUCTURES ARE GENERAL COMMON ELEMENT.

Maryland State Archives