RHO 147/27

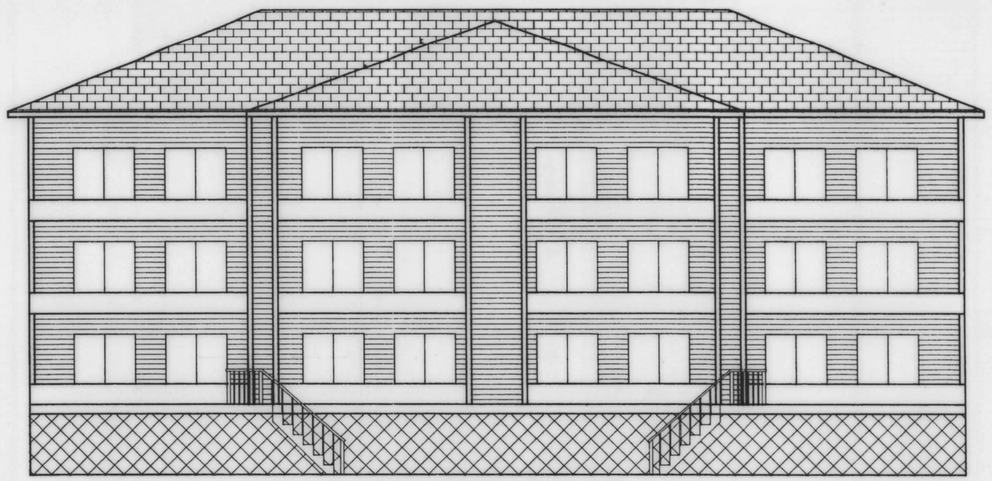

REAR VIEW

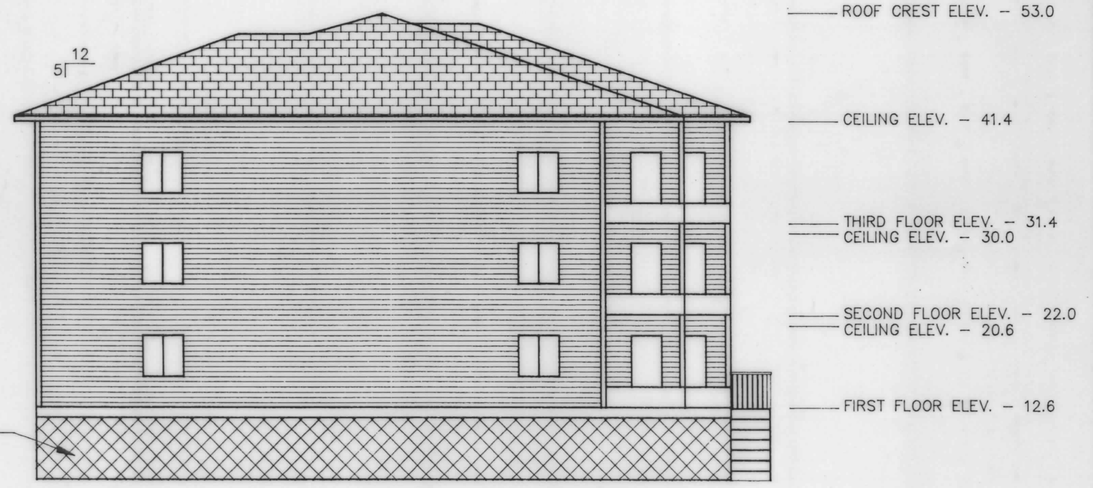

SIDE VIEW

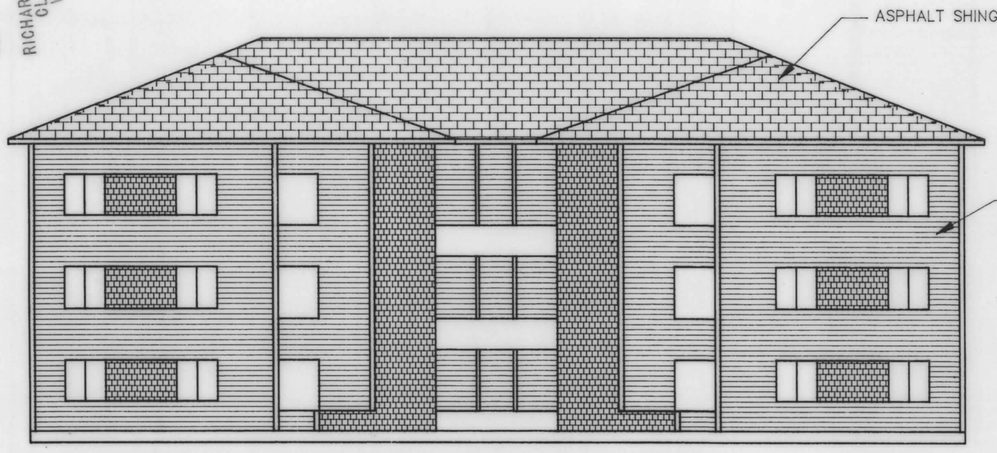

FRONT VIEW

FILED
Jul 2 1 19 PM '96
RICHARD H. OUTTEN-
CLK. CT. CT.
WOR. CO.

REVISIONS	BY

HARBOUR TOWNE CONDOMINIUM
PHASE I
Elevations

Gilliss & Associates, Inc.
Surveyors * Planners * Consultants
P.O. Box 40 * Showell, Maryland 21862
410-641-2829

DATE: JUNE 17, 1996
SCALE: 1" = 10'
DRAWN BY: M.J.M.
JOB #:

SHEET 4 OF 4 SHEETS

Maryland State Archives