RHO 148/58

FILED
Oct 18 2 55 PM '96
RICHARD H. OUTTEN
CLK. CT.
WOR. CO.

2 FLOOR PLAN (SEE ENLARGED PLAN FOR UNIT DIMENSIONS)
1/8"=1'-0"

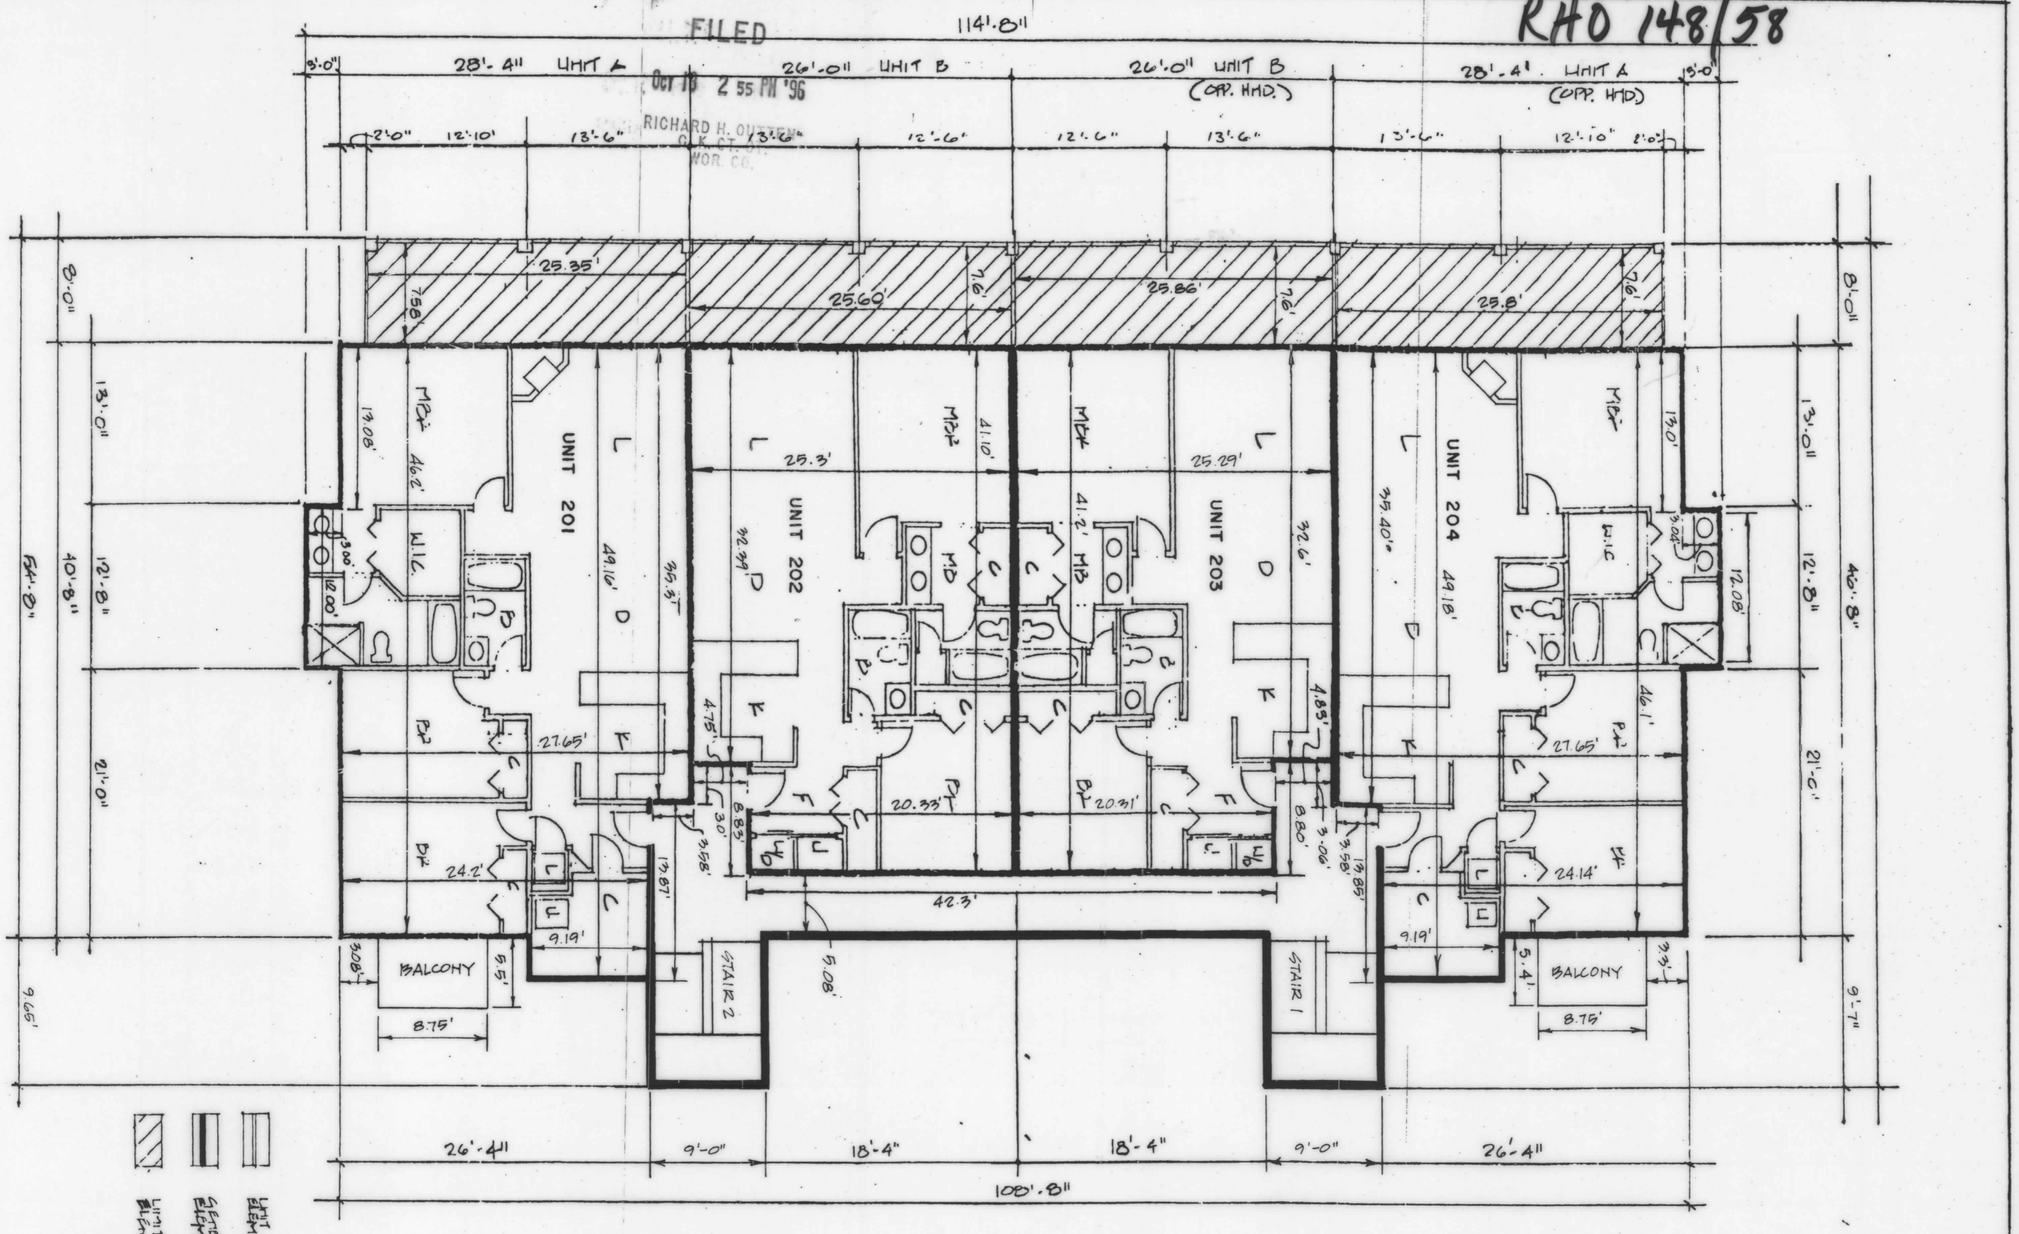

SECOND FLOOR PLAN
BUILDING 'C' PHASE III

BAYWATCH III CONDOMINIUM

Bafitis & Associates, Inc.
1249 ENGLEBERTH ROAD BALTIMORE MD. 21221

SHEET 4 OF 7

202 South Heron Drive
Ocean City, Md. 21842
(410) 723-5772

Maryland State Archives