R.H.O. 146/39

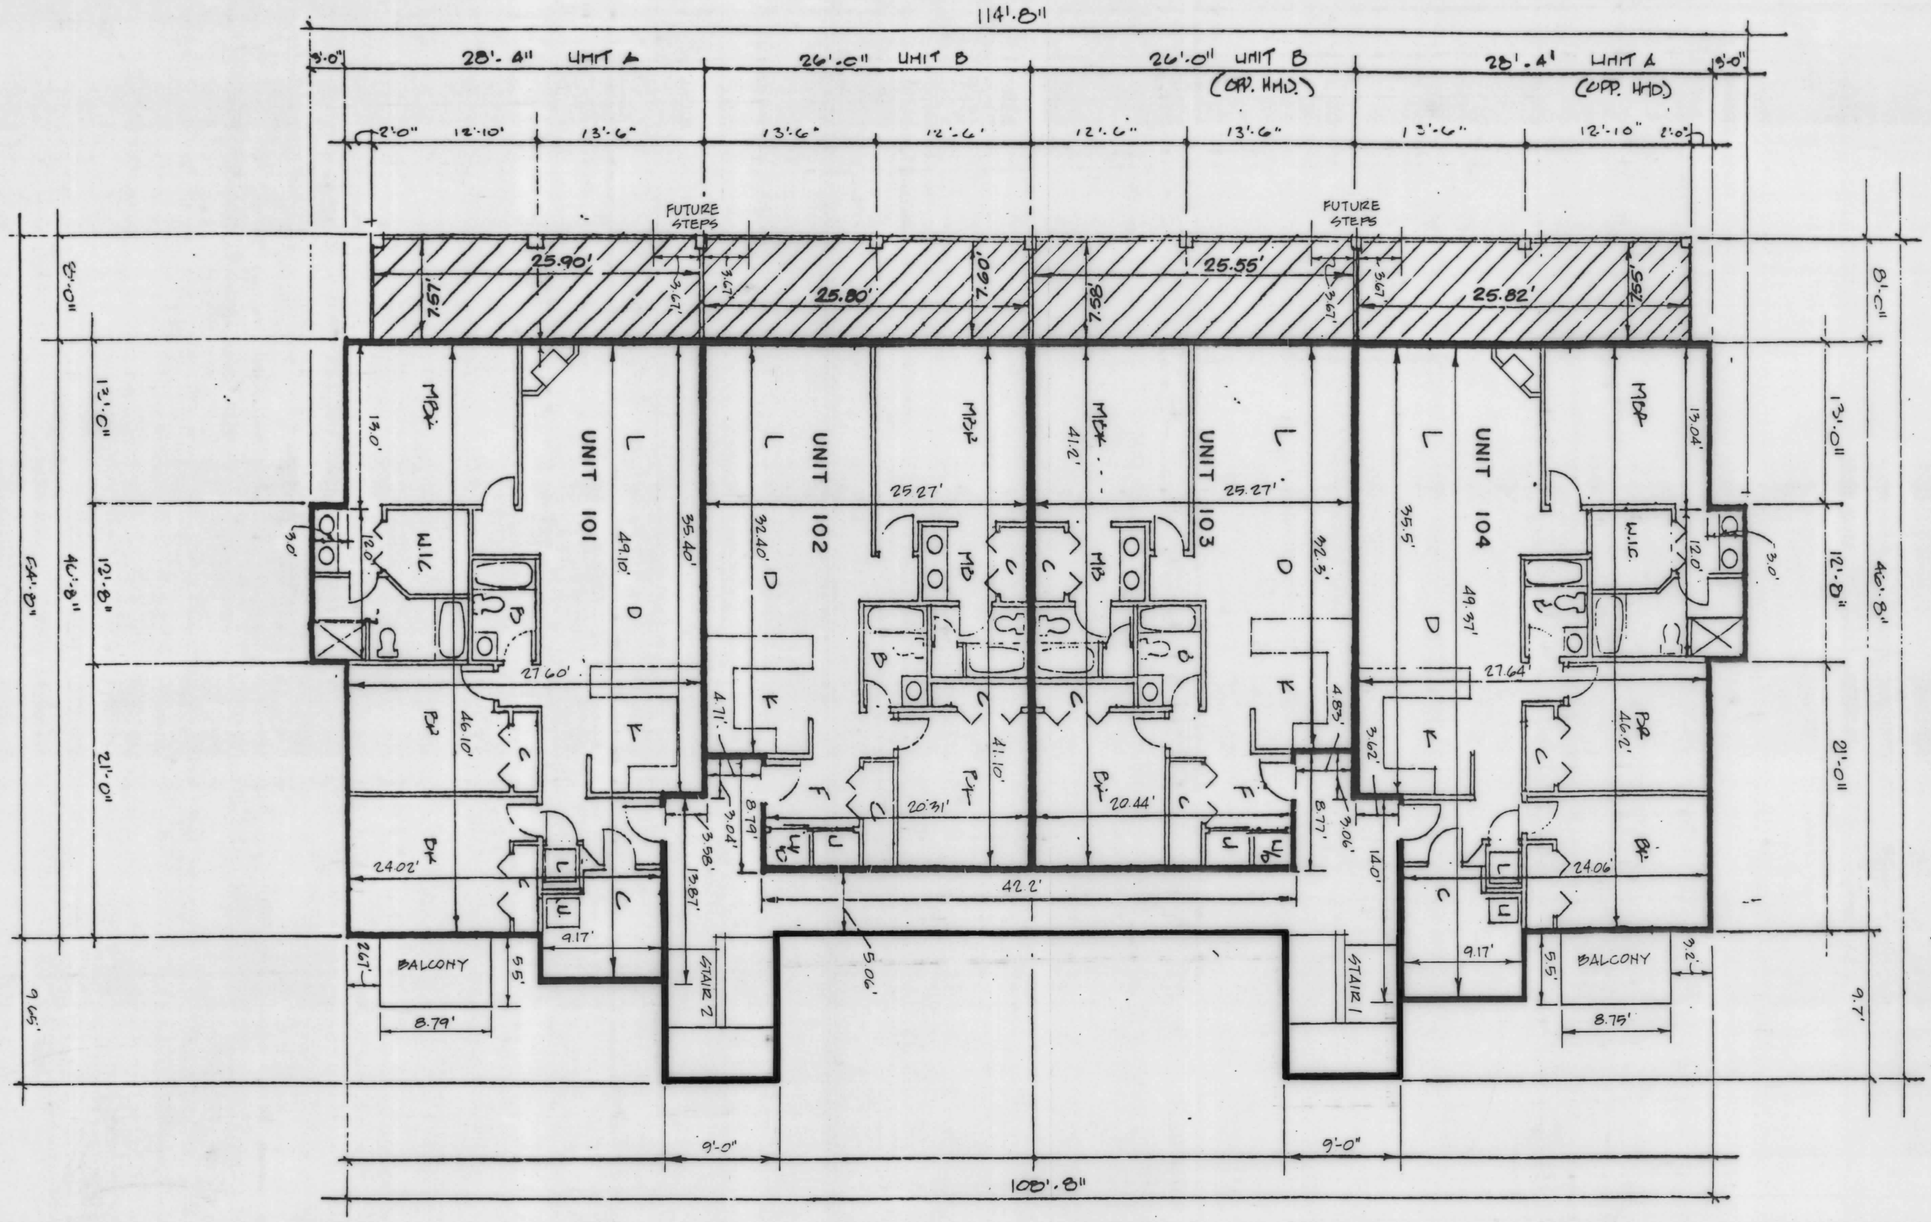

1 FLOOR PLAN (SEE ENLARGED PLAN FOR UNIT DIMENSIONS)
1/8"=1'-0"

UNIT ELEMENT

GENERAL COMMON ELEMENT

LIMITED COMMON ELEMENT

FIRST FLOOR PLAN
BUILDING 'A' PHASE # 1

BAYWATCH III CONDOMINIUM

SHEET 3 OF 8

202 South Heron Drive
Ocean City, Md. 21842
(410) 723-5772

FILED
Apr 30 9 07 AM '96
RICHARD H. OUTTEN-
CLK. CT. CT.
WOR. CO.

Maryland State Archives