SVH 231/33

FILED
2009 MAY 19 A 10:35
STEPHEN V. MALES
CLK.CTCT
WOR.CO

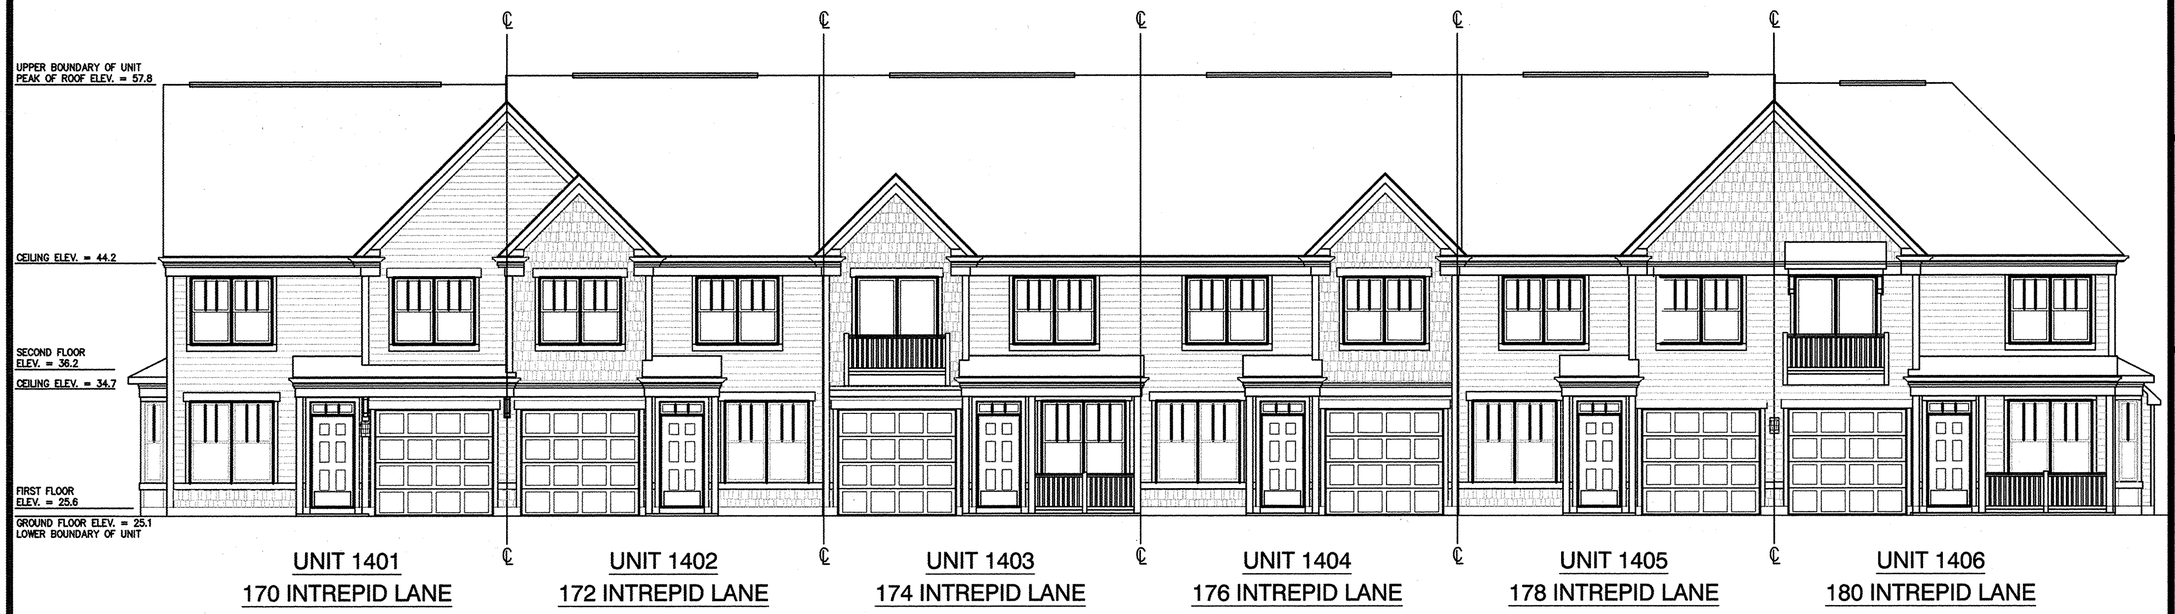

FRONT ELEVATION

SCALE : 1/8" = 1'-0"

Date Plotted 12/4/2008

Soulé & Associates, P.C. expressly reserves its common law copyright and other property rights in these plans. These plans are not to be reproduced, changed, or copied in any form or manner whatsoever, nor are they to be assigned to any third party, without first obtaining the express written permission and consent of Soulé & Associates, P.C.

SOULÉ & ASSOCIATES, P.C.
ENGINEERING / SURVEYING / PLANNING
122 ARLINGTON ROAD
ARLINGTON BUSINESS CENTER
SALISBURY, MARYLAND 21801
(410) 742-7797

REVISIONS

Date	Issued for

CONDOMINIUM PLAT – PHASE T-14
170, 172, 174, 176, 178 & 180 INTREPID LANE
UNITS 1401-1406
DECATUR FARM TOWNHOUSE CONDOMINIUM
TOWNHOUSE PARCEL, DECATUR FARMS,
TOWN OF BERLIN, THIRD TAX DISTRICT,
WORCESTER COUNTY, MARYLAND

STATE OF MARYLAND
WILLIAM BRUCE WAGNER
470
REGISTERED
PROPERTY LINE SURVEYOR

Surveyed By	Drawn By
	LVH
Date	Job No.
NOV. 2008	04-085

Sheet No. 9 of 9

P163875 MSA CSU 2157 8536-9

Maryland State Archives