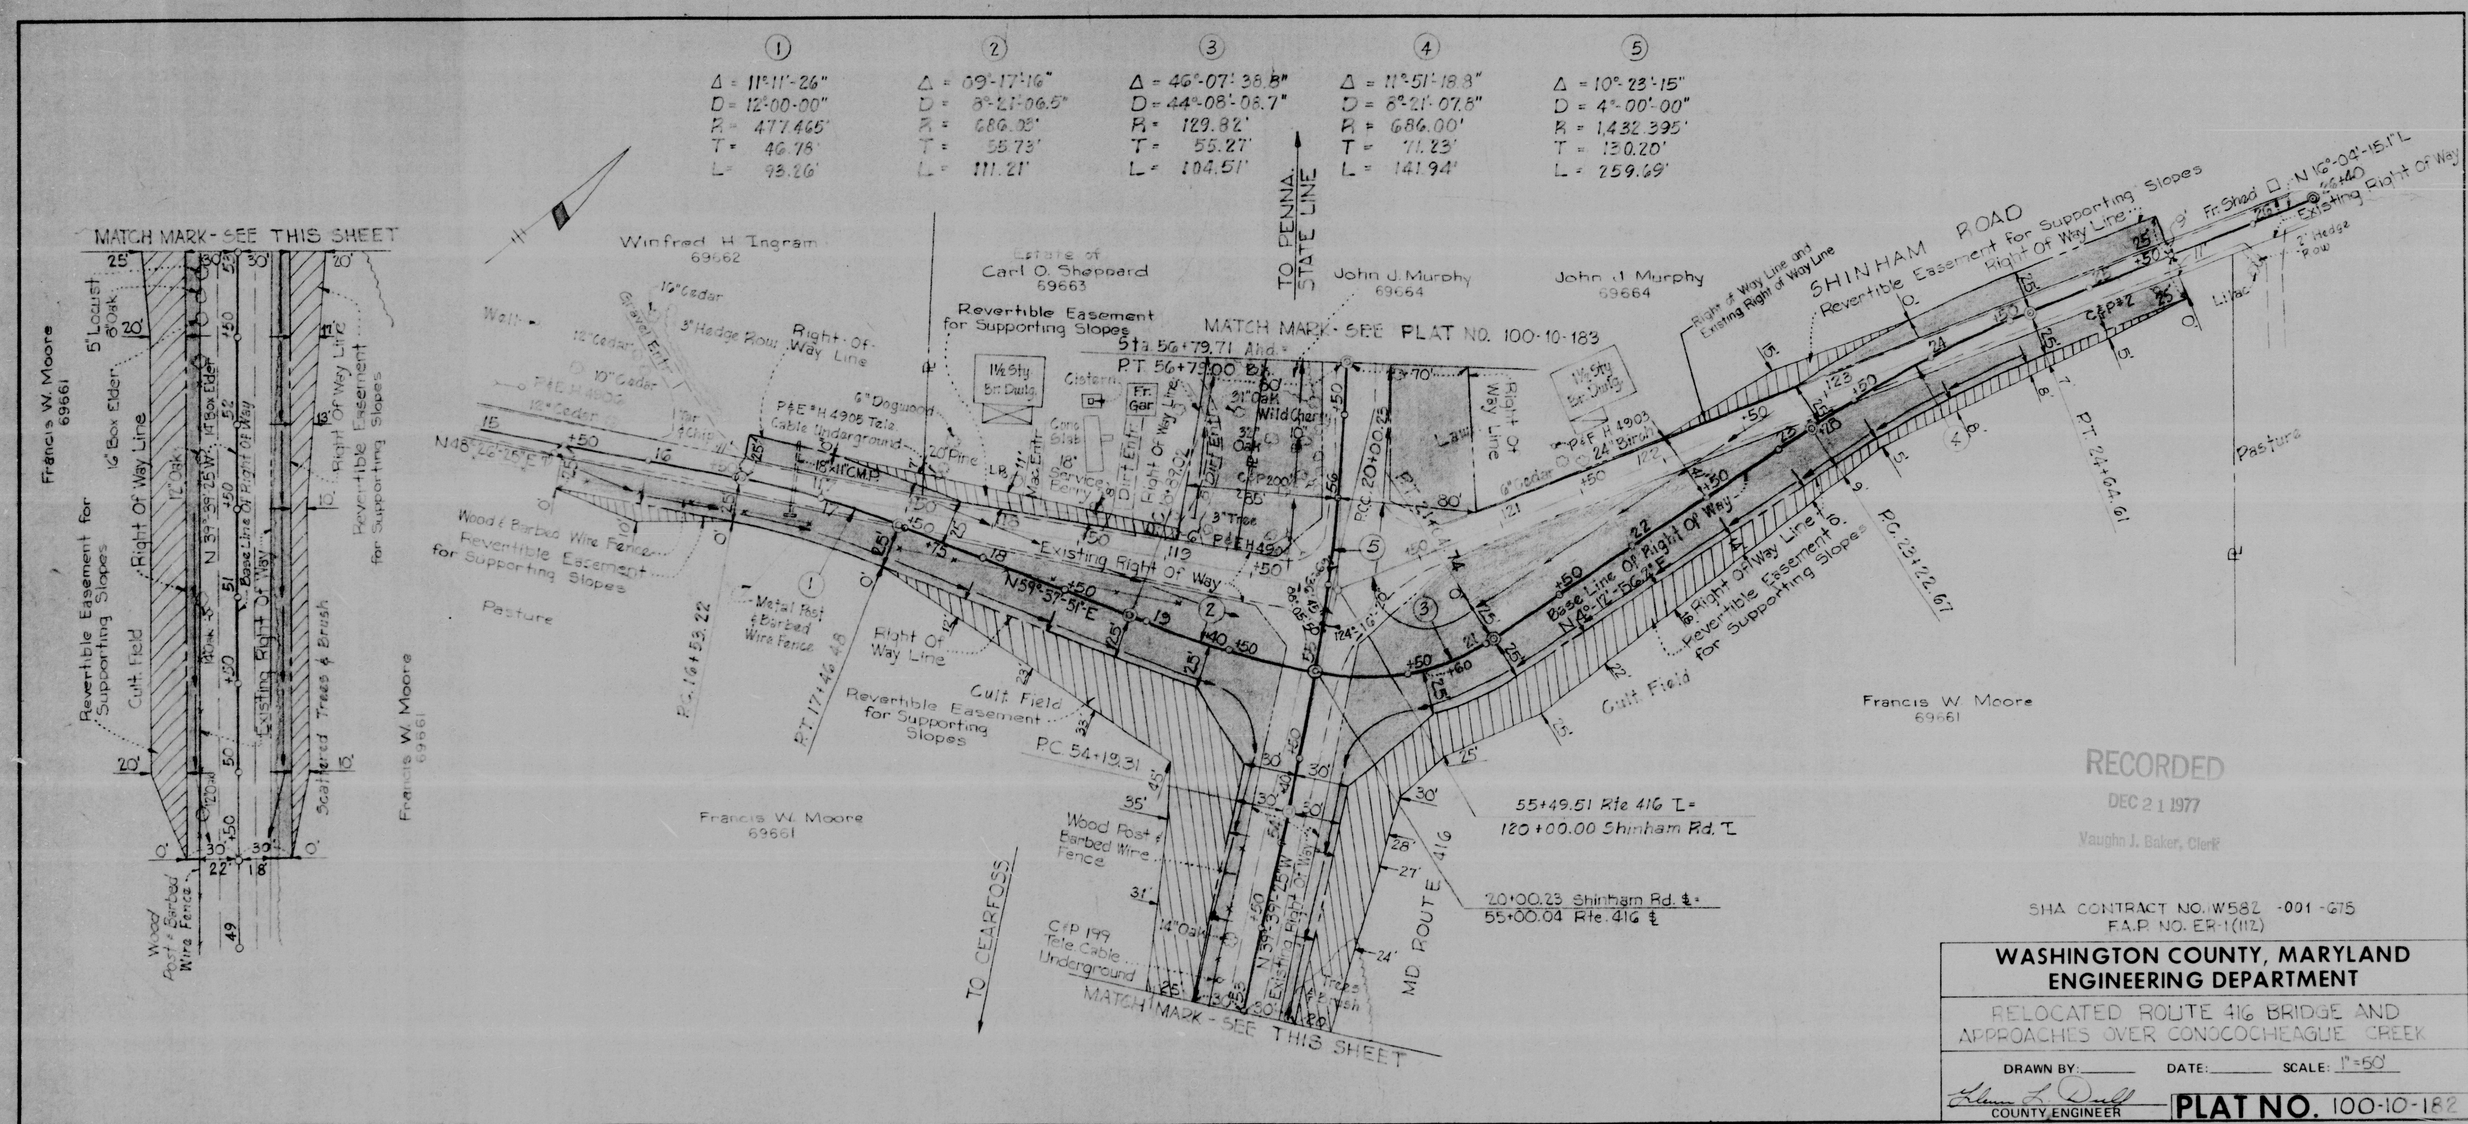

SHA CONTRACT NO. W582 -001 -675
F.A.P. NO. ER-1(112)

WASHINGTON COUNTY, MARYLAND
ENGINEERING DEPARTMENT

RELOCATED ROUTE 416 BRIDGE AND APPROACHES OVER CONOCOCHEAGUE CREEK

DRAWN BY: _____ DATE: _____ SCALE: 1" = 50'

COUNTY ENGINEER

PLAT NO. 100-10-182