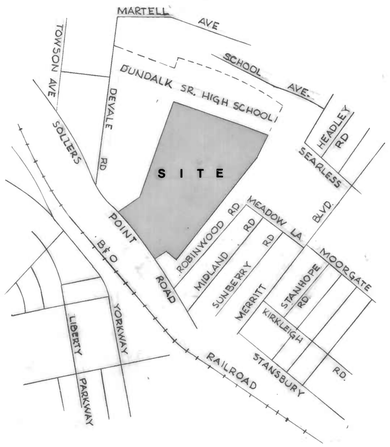

1 location plan

SCALE 1" = 500'-0"

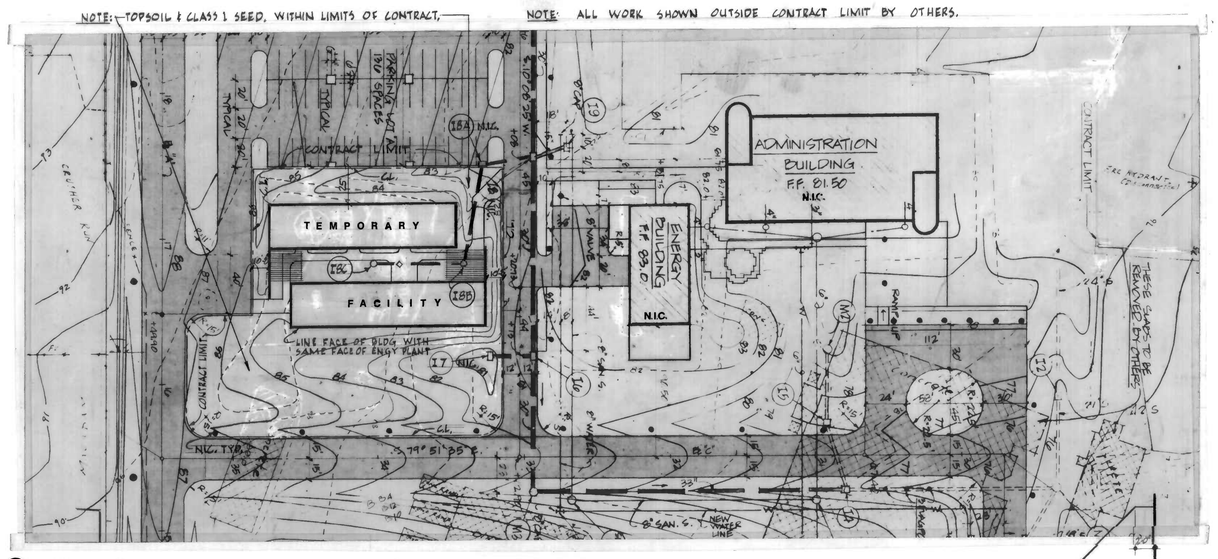

2 site plan

SCALE 1" = 50'-0"

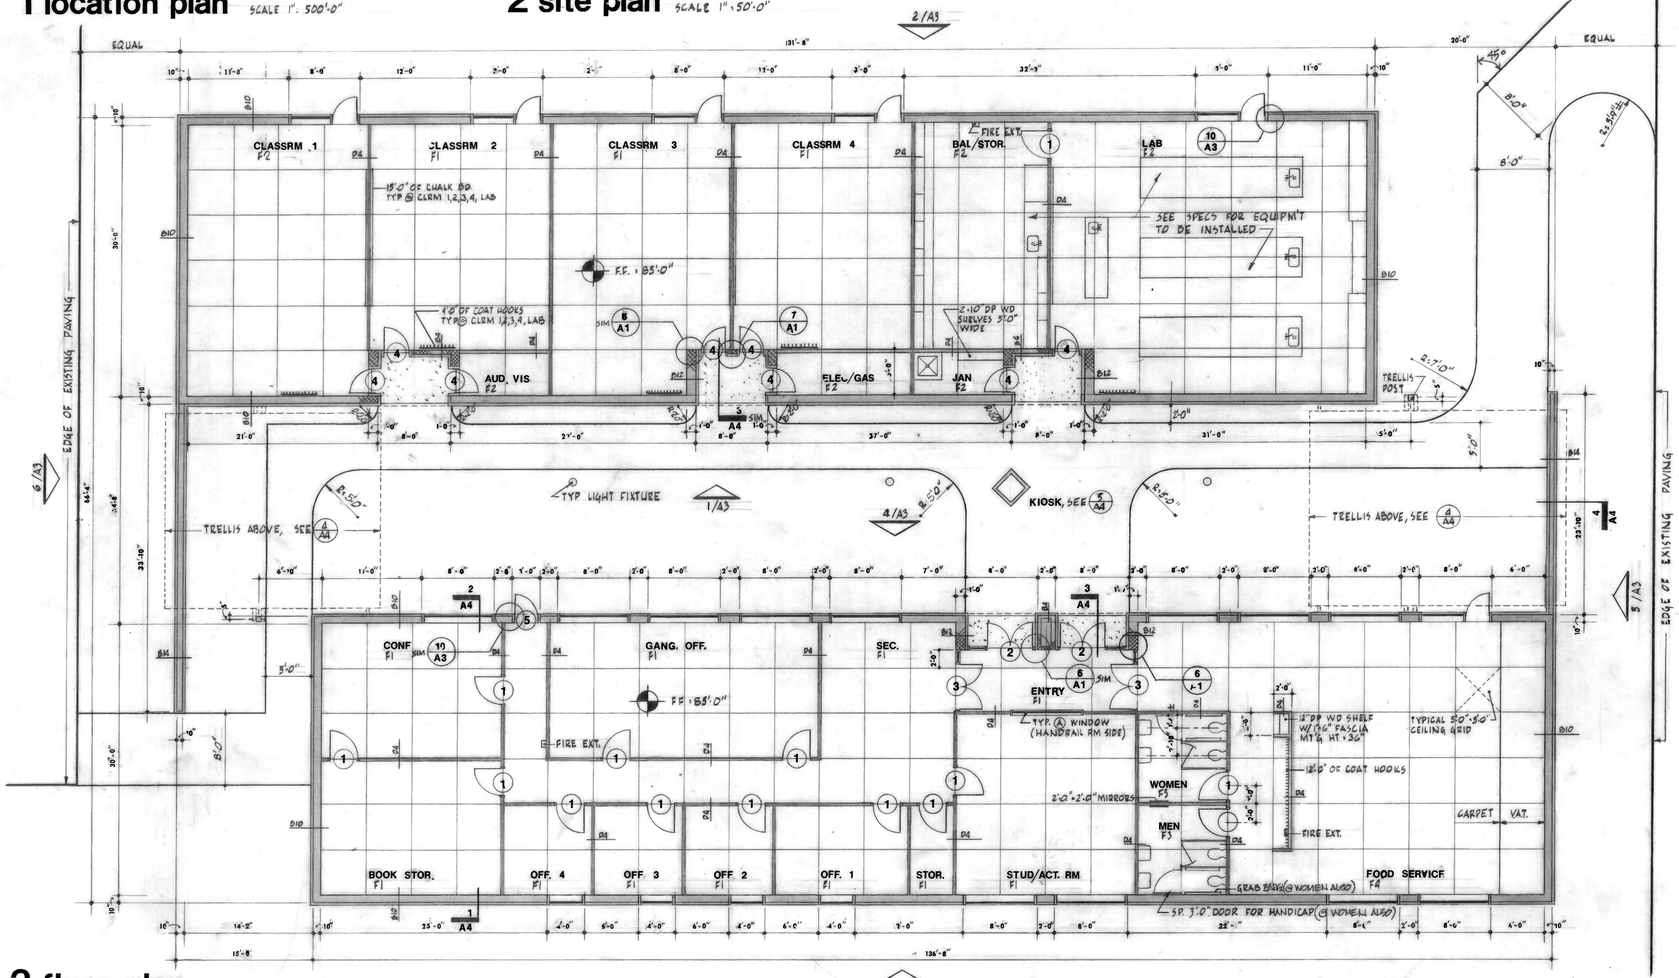

3 floor plan

SCALE: 1/8" = 1'-0"

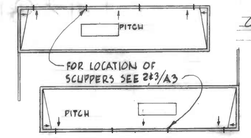

C.O. #1 - DELETE (4) SCUPPERS D.S. AND WELLS FROM EXT.

4 roof plan

SCALE 1" = 50'-0"

5 door schedule

1. SINGLE LEAF, 1¾" × 3'-0" × 6'-8" 7 PLY HOLLOW CORE WD DOOR IN 16 GAUGE METAL FRAME.
2. PAIR, 1¾" × 2'-8" × 6'-8" SOLID CORE WD DOOR IN 2"×8" WD FRAME; SOLID CORE TRANSOM PANEL ABOVE DOORS.
3. AS ABOVE W/ DIFFERENT SIZE FRAME WIDTH.
4. SINGLE LEAF, 1¾" × 3'-0" × 6'-8" SOLID CORE WD DOOR IN 2"×8" WD FRAME; SOLID CORE TRANSOM PANEL ABOVE DOOR.
5. SINGLE LEAF, 1¾" × 2'-8" × 6'-8" SOLID CORE WD DOOR IN 2"-8" WD FAME; SOLID CORE TRANSOM PANEL ABOVE DOOR.

NOTE: C.O. #1 - CHANGE HOL. WD. CORE DOORS TO SOLID WD. CORE DOORS @ TOILET RM. ENT.

6 jamb

SEE DETAILS, SHEET A3

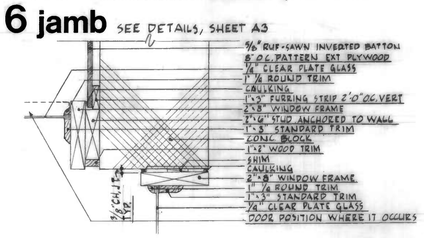

7 jamb

SEE DETAILS, SHEET A3

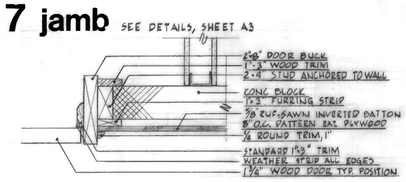

8 wall schedule

B4 = 4" BL.
B10 = 10" BL.
B10' = 10 BL.
B12 = 12" BL.

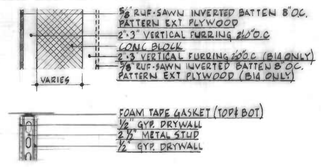

D4

9 general plan notes

1. UNLESS SHOWN OTHERWISE ALL INTERIOR WALL CENTERLINES TO BE ON 5'-0"×5'-0" CEILING GRID.
2. UNLESS SHOWN OTHERWISE ALL TYPE (1) DOORS TO BE CENTERED IN 5'-0"×5'-0" CEILING GRID.
3. ALL DIMENSIONS @ EXT. WALLS ARE MASONRY OPENING DIMENSIONS.
4. SEE (1/A2) FOR ALL PAVING & LANDSCAPING.

C.O. #2 - FURNISH AND INSTALL (5) ADDITIONAL 4'×4' TACKBOARDS.

10 finish schedule

NOTE: ALL CEILINGS ARE LAYIN ACOUSTIC TILE; ALL BASES ARE 4" VINYL.

- (F1) PAINTED WALLS & WD TRIM CARPET
- (F2) PAINTED WALLS & WD TRIM VINYL ASBESTOS TILE
- (F3) VINYL WALL COVERING VINYL ASBESTOS TILE
- (F4) PAINTED WALLS & WD TRIM CARPET & VAT.

CALL NORTH

REVISIONS

NO.	DATE	ITEM	REF.

FIRM: RTKL
DESIGNED BY: Studio 2
DRAWN BY: WHK
CHECKED BY: FPH
APPROVED BY: TAN
SEAL

RTKL

DUNDALK COMMUNITY COLLEGE
DUNDALK BALTIMORE CO MD

ARCHITECTS
RTKL INC
806 CATHEDRAL ST
BALTIMORE MD

MECHANICAL/ELEC
BURDETTE KOEHLER MURPHY AND ASSOCIATES
311 THE QUADRANGLE
CROSS KEYS BALTIMORE MD

TEMPORARY FACILITIES

PLANS

JOB NO.	72029
SCALE	AS NOTED
DATE	22 JUNE 72
LAST REV.	1/24/1972

A-1

D-003005