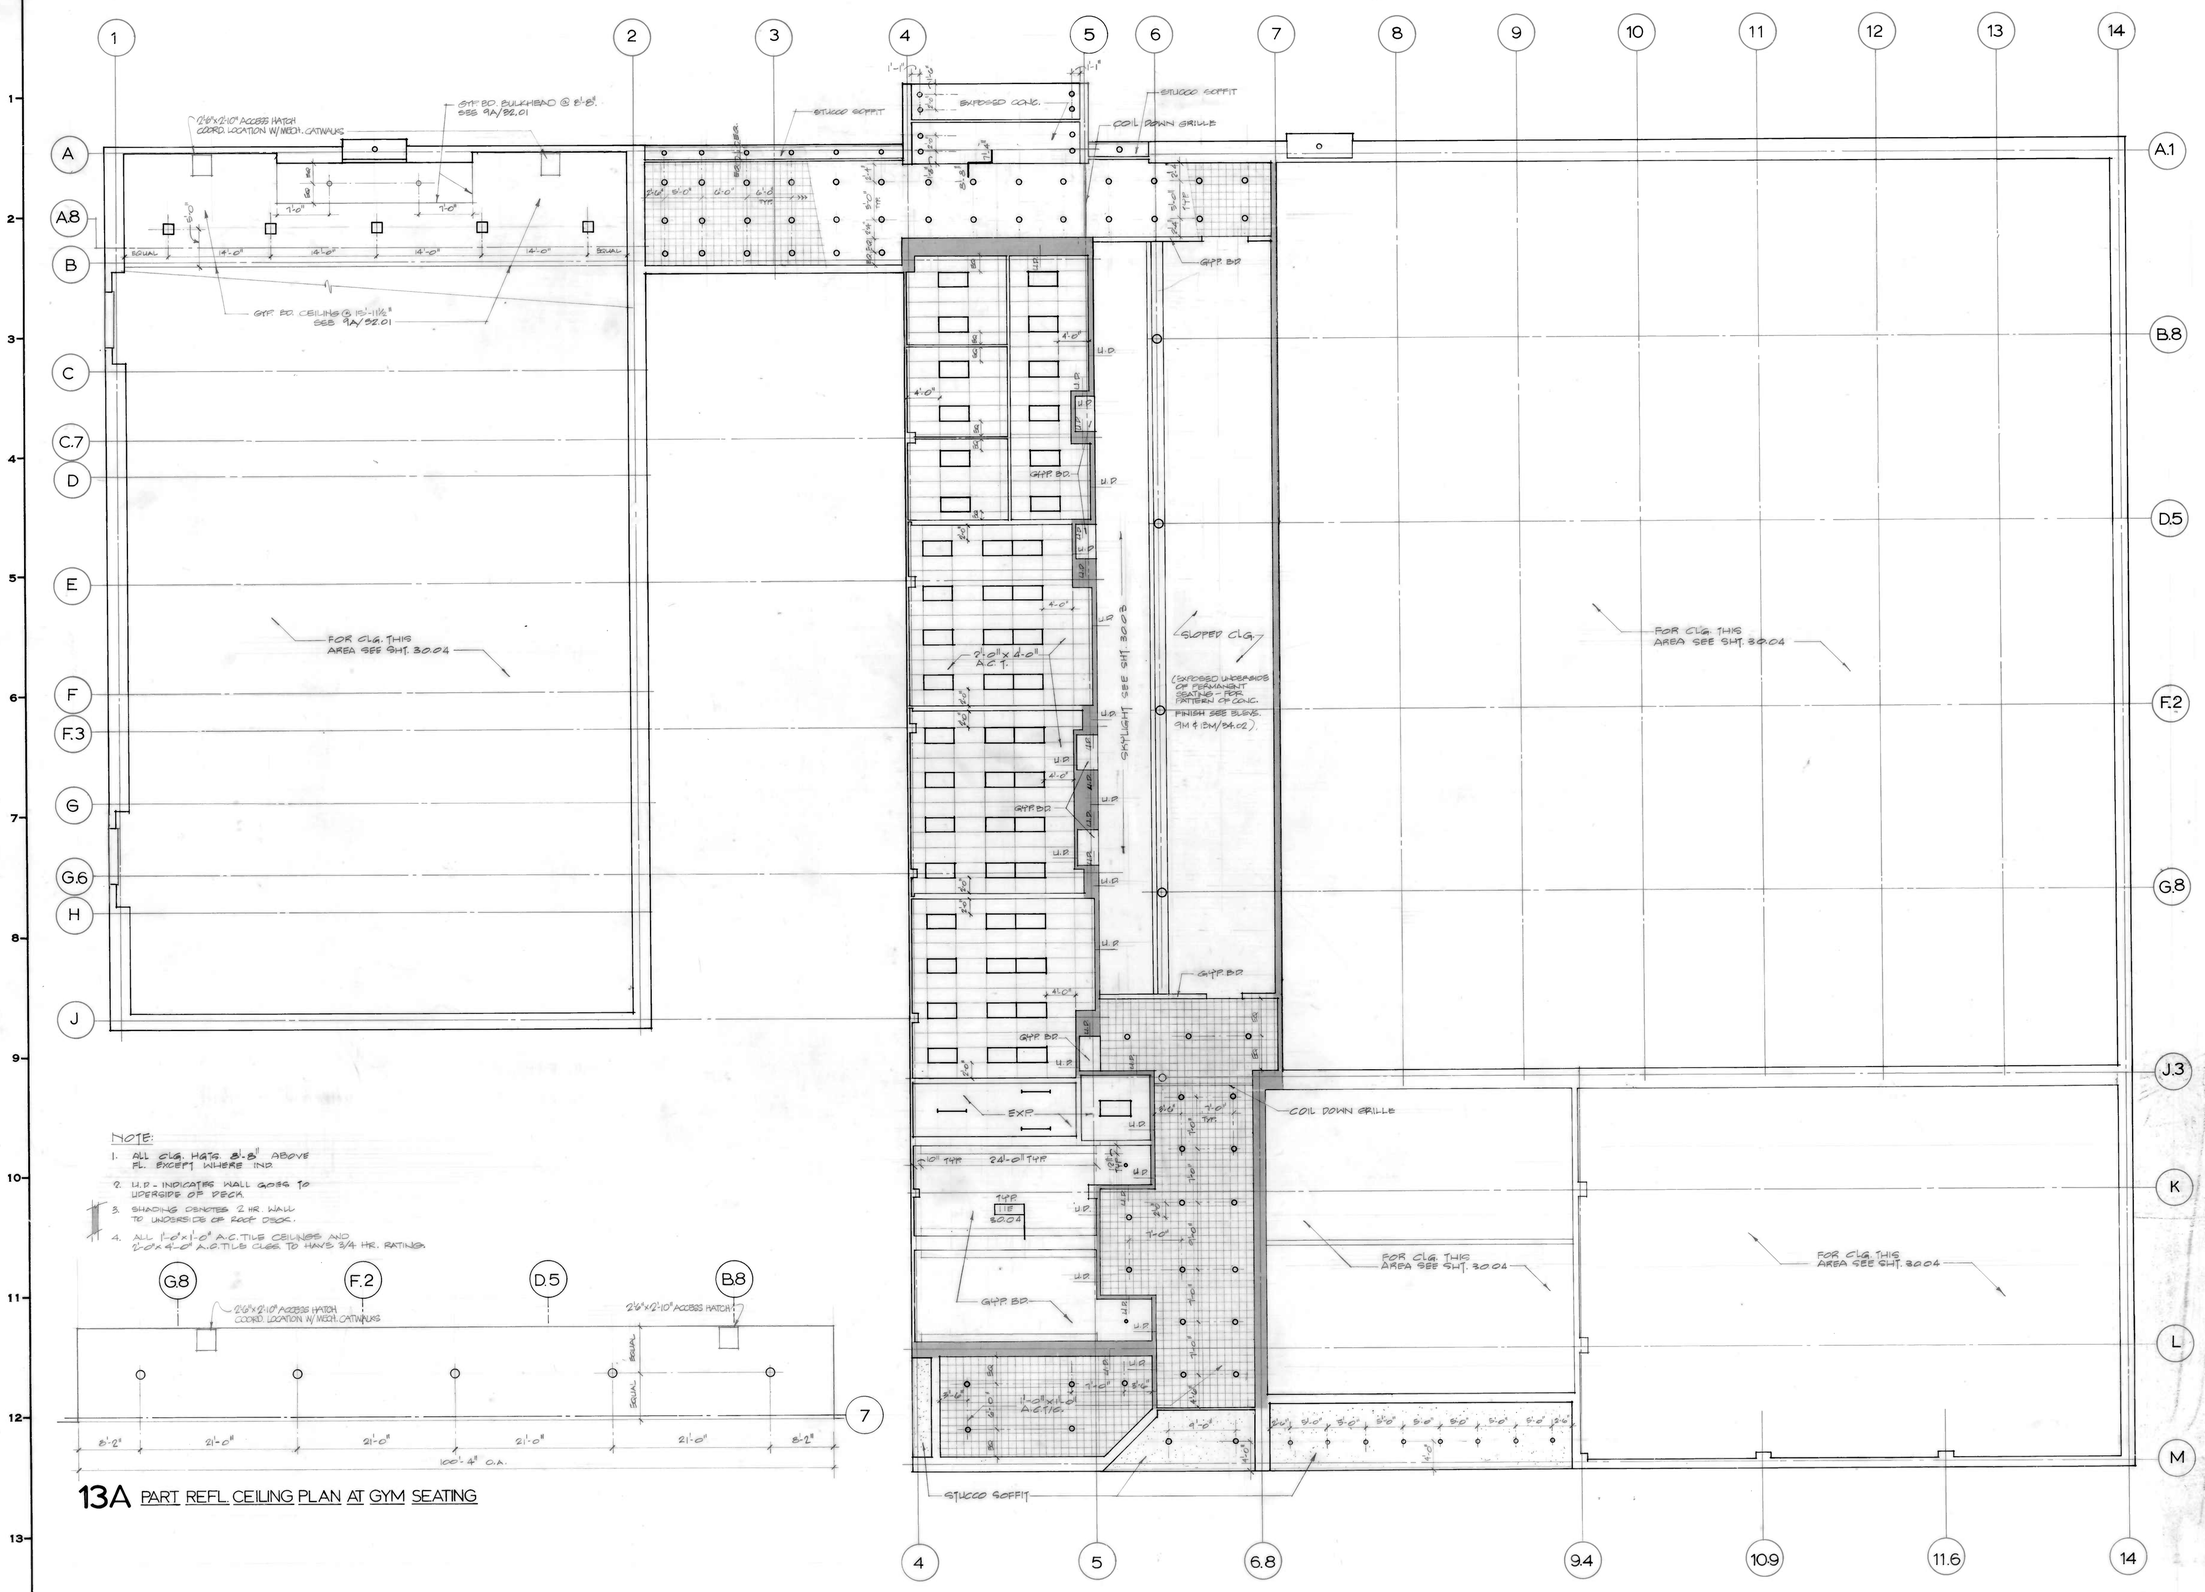

NOTE:

1. ALL CLG. HGTS. 8'-8" ABOVE FL. EXCEPT WHERE IND.
2. U.P. - INDICATES WALL GOES TO UNDERSIDE OF DECK.
3. SHADING DENOTES 2 HR. WALL TO UNDERSIDE OF RFCT. DECK.
4. ALL 1'-0"x1'-0" A.C. TILE CEILINGS AND 2'-0"x4'-0" A.C. TILE CLGS. TO HAVE 3/4 HR. RATING.

13A PART REFL. CEILING PLAN AT GYM SEATING

REVISIONS			
NO.	DATE	ITEM	REF.

FIRM
DESIGNED BY
DRAWN BY
CHECKED BY
APPROVED BY

SEAL: BOARD OF EXAMINERS AND REGISTRATION OF ARCHITECTS 3928-R STATE OF MARYLAND

Dundalk Community College

Physical Education Building

RTKL Associates Inc.
Architects & Engineers
The Village Square
Village of Cross Keys
Baltimore, Md.

Burdette Koehler Murphy & Associates
Mechanical Consultants
206 The Quadrangle
Village of Cross Keys
Baltimore, Md.

UPPER LEVEL CEILING PLAN

JOB NO.	72016	13
SCALE	1/8"=1'-0"	30.
DATE	18 FEB. 76	05
LAST REV.		

D-008045