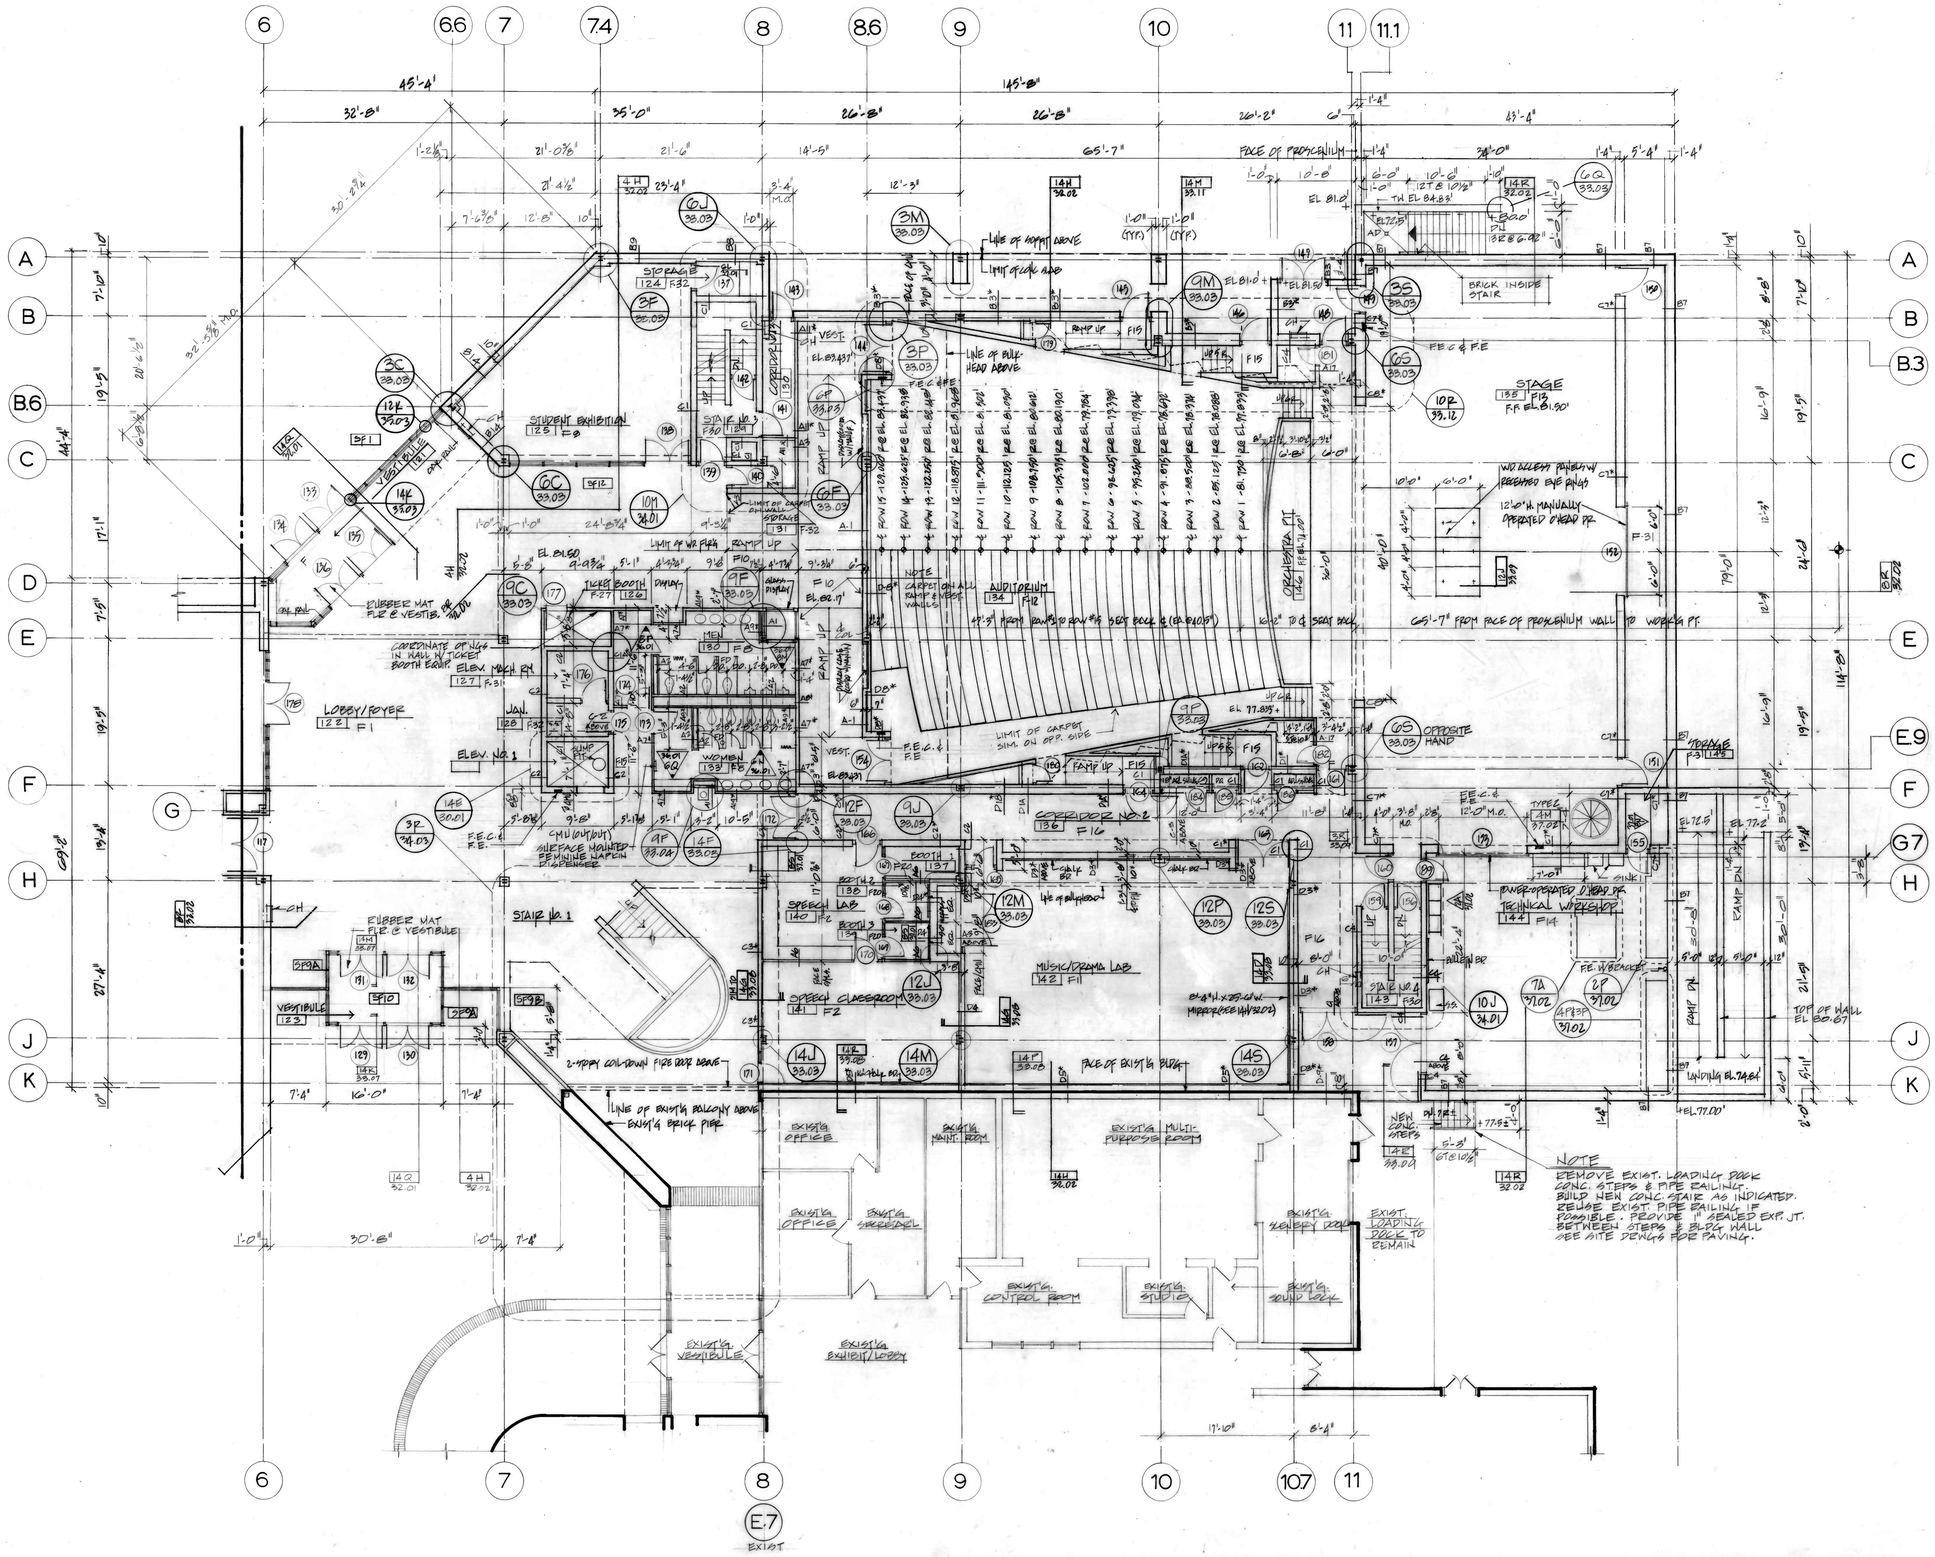

Humanities/ College Service Center

DUNDALK COMMUNITY COLLEGE

RTKL Associates Inc.
Architects & Engineers
The Village Square
Village of Cross Keys
Baltimore, Md.

Burdette Koehler Murphy & Associates
Mechanical Consultants
206 The Quadrangle
Village of Cross Keys
Baltimore, Md.

SEGMENT TWO

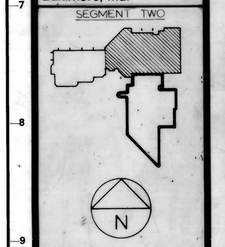

KEY PLAN

No.	Date	Item

REVISIONS

Drawn
Checked
Approved

Seal

BOARD OF EXAMINERS AND REGISTRATION OF ARCHITECTS
1928-R
STATE OF MARYLAND

RTKL

Title
SEGMENT TWO
GROUND FLOOR PLAN

Contr. No.	75004	3
Scale	1/8"=1'-0"	30
Date	2/21/78	03
Last Rev.		

D-009060