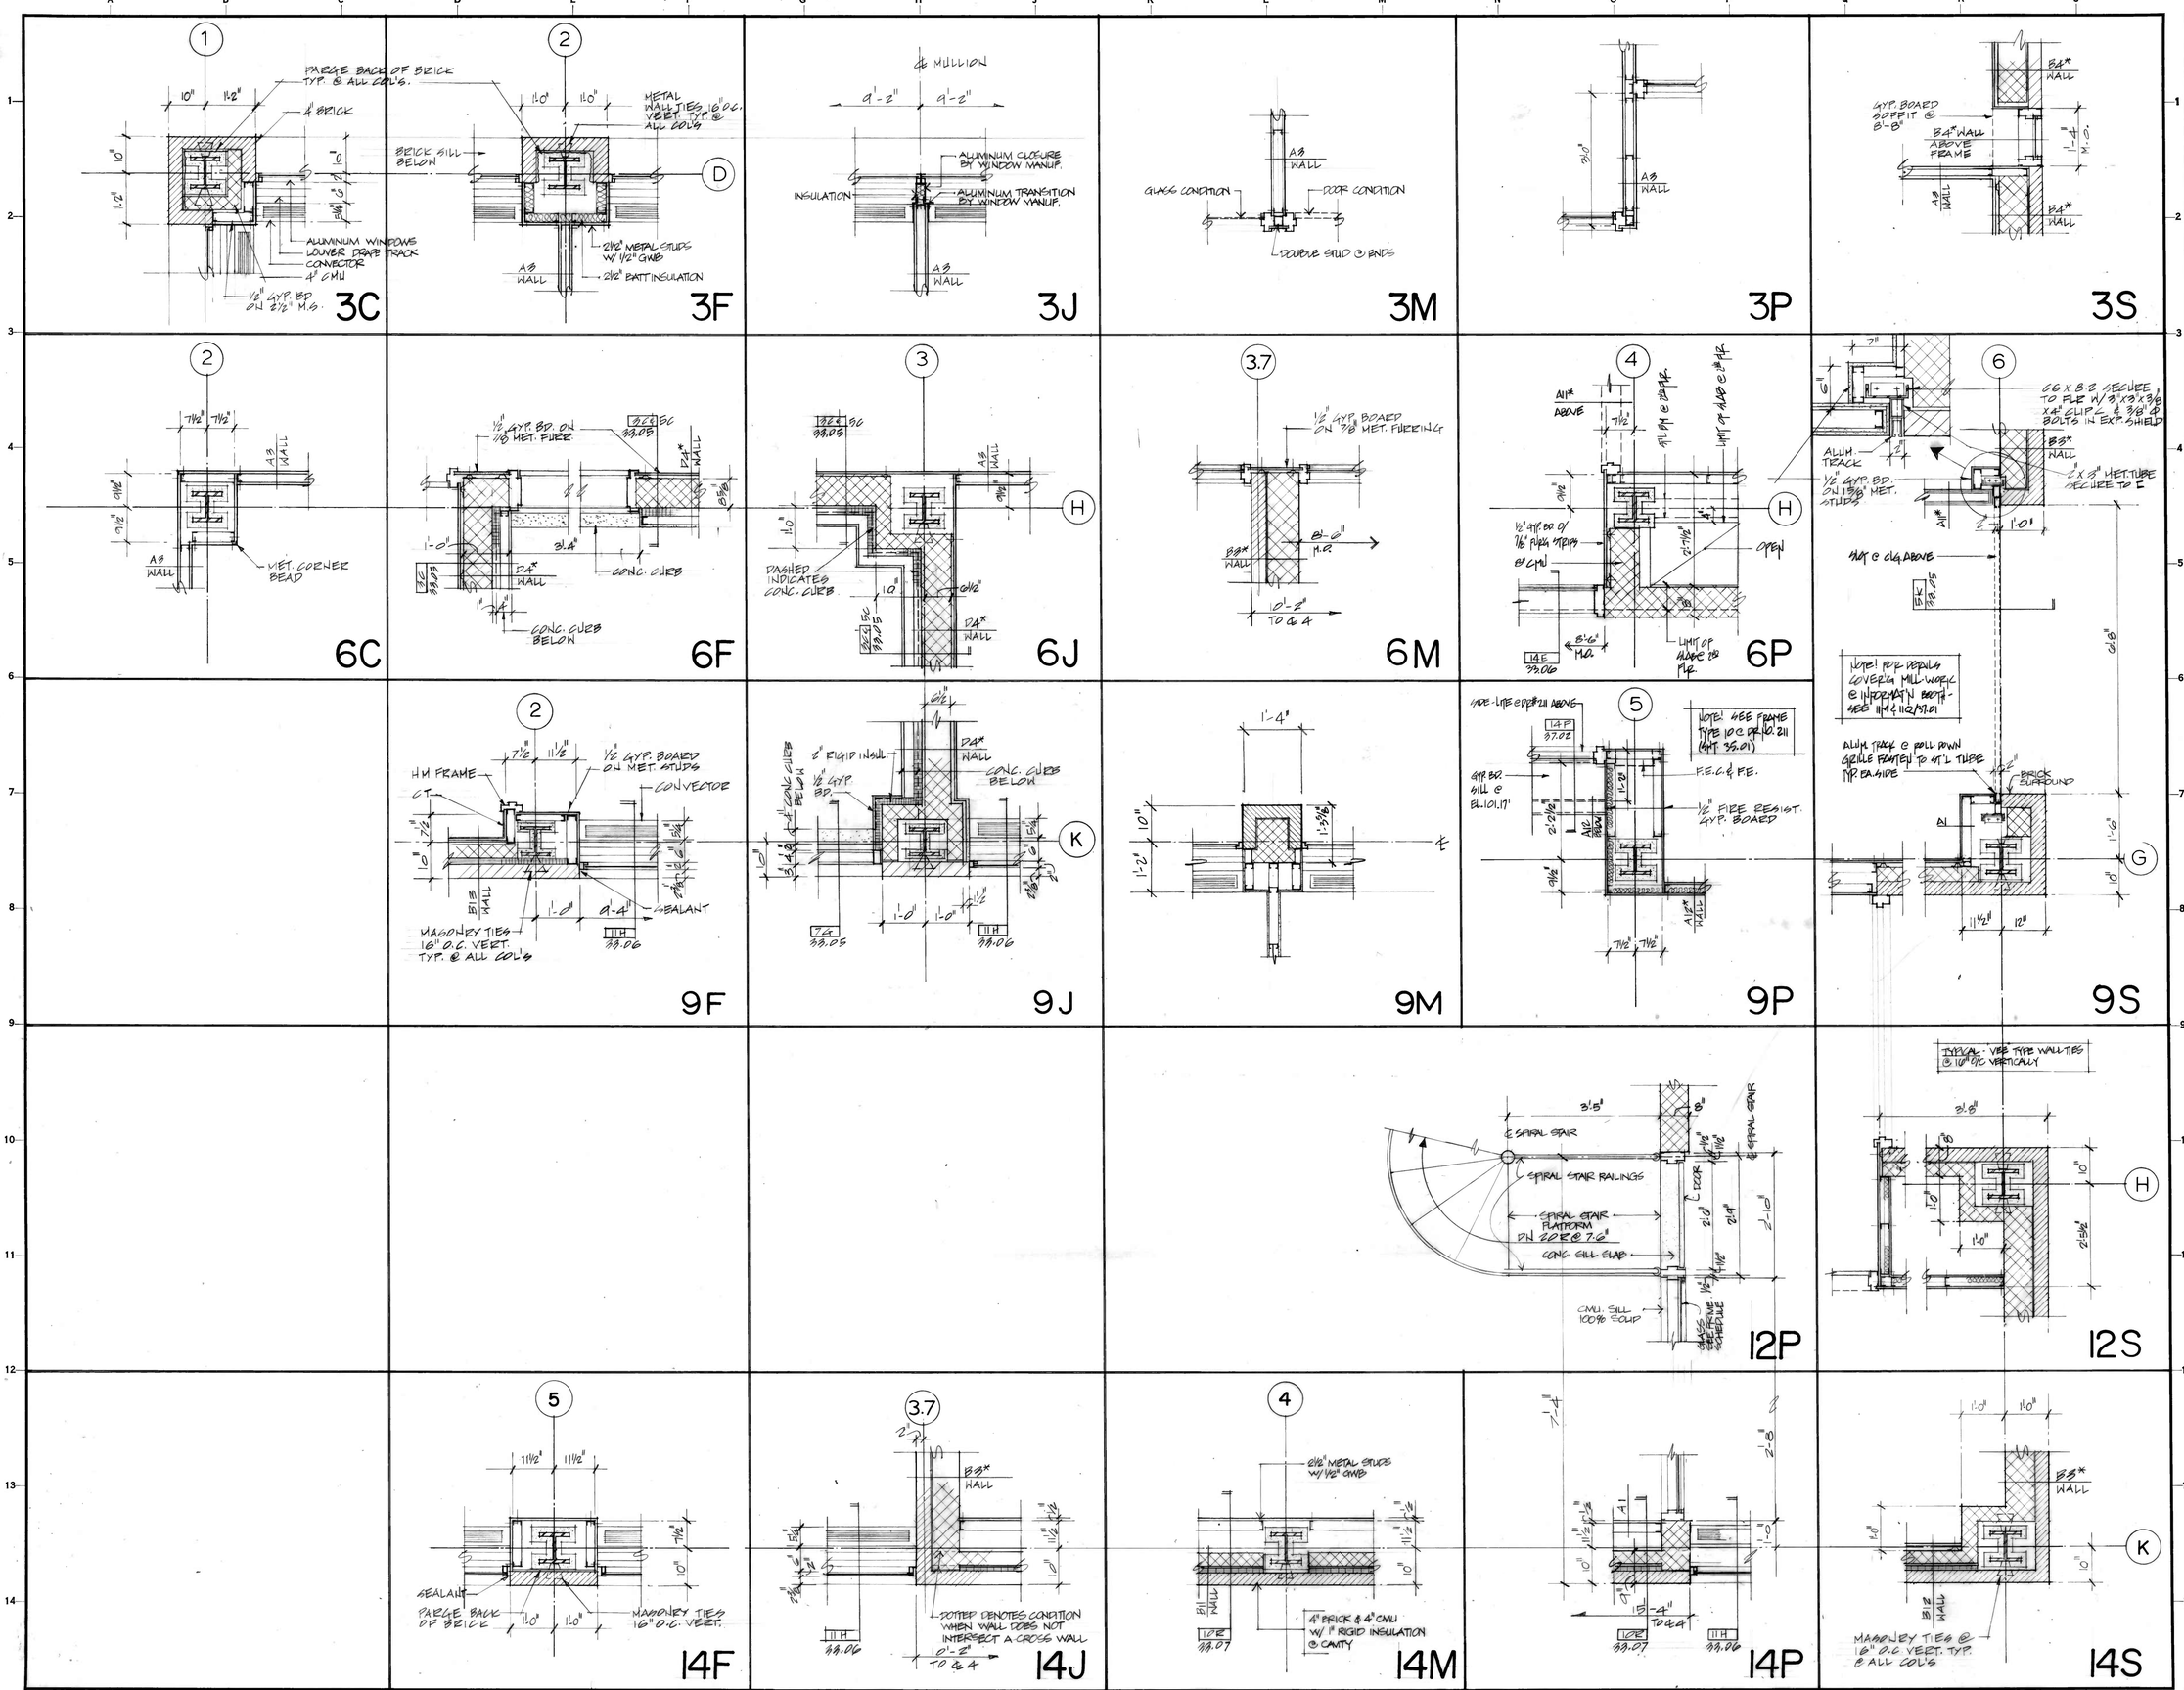

Humanities/ College Service Center

DUNDALK COMMUNITY COLLEGE

RTKL Associates Inc.
Architects & Engineers
The Village Square
Village of Cross Keys
Baltimore, Md.

Burdette Koehler Murphy & Associates
Mechanical Consultants
206 The Quadrangle
Village of Cross Keys
Baltimore, Md.

No.	Date	Item

REVISIONS

Drawn
Checked
Approved

Seal

BOARD OF EXAMINERS AND REGISTRATION OF ARCHITECTS
1928-R
STATE OF MARYLAND

RTKL

Title
CONSTRUCTION DETAILS

Contr. No.	75004 3	33
Scale	3/4" = 1'-0"	
Date	2/21/78	02
Last Rev.		

D-009130