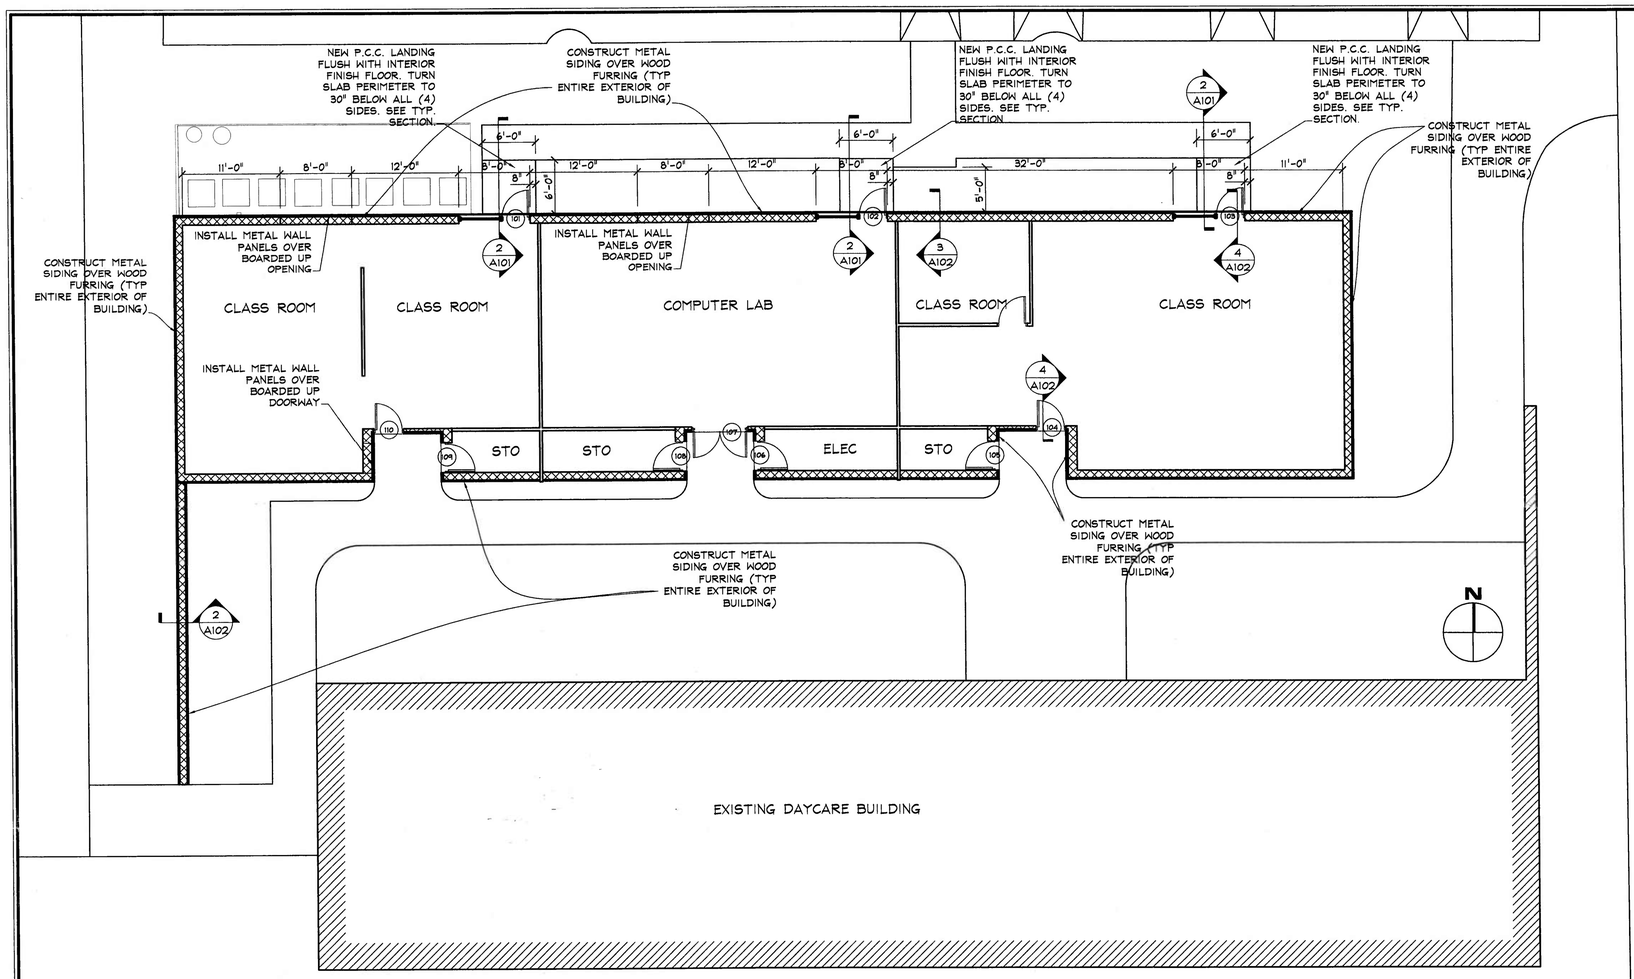

FLOOR PLAN SCALE: 1/8"=1'-0" 1

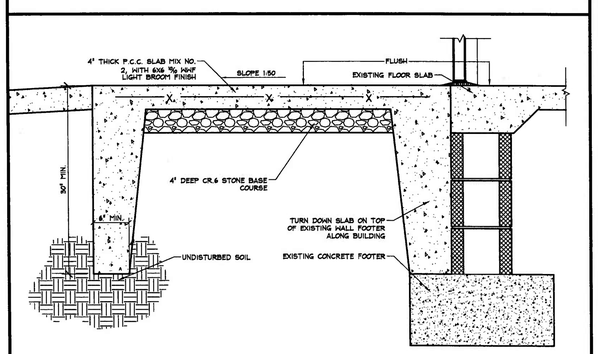

LANDING DETAIL SCALE: 1"=1'-0" 2

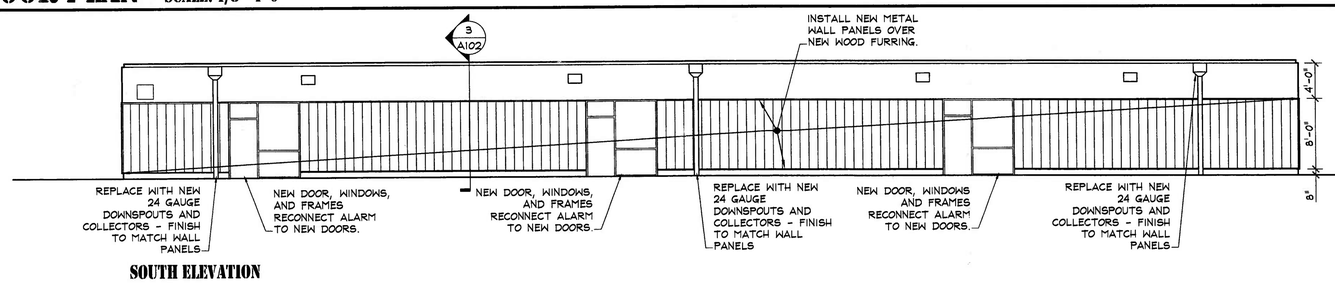

SOUTH ELEVATION

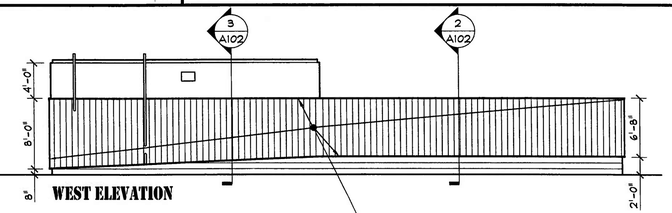

WEST ELEVATION

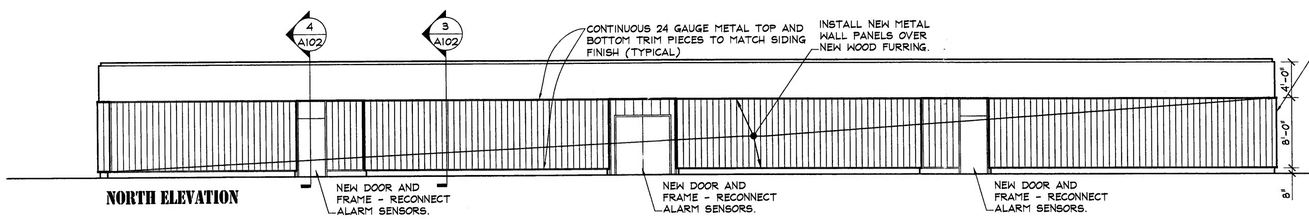

NORTH ELEVATION

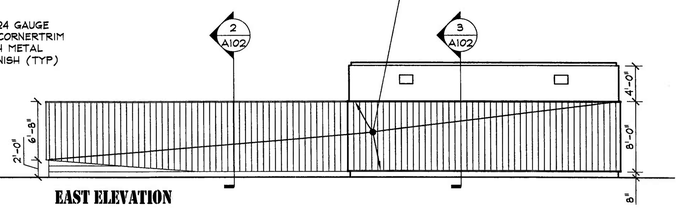

EAST ELEVATION

ELEVATIONS SCALE: 1/8"=1'-0" 3

GANT HART BRUNNETT ARCHITECTS
15 West Mulberry Street
Baltimore, Maryland 21201-4406
Telephone Number: 410-234-9444

THESE DOCUMENTS HAVE BEEN PREPARED FOR THE PROJECT NAMED. THEY ARE NOT TO BE USED WITH ANY OTHER PROJECTS WITHOUT THE APPROVAL AND PARTICIPATION OF GANT HART BRUNNETT ARCHITECTS. REPRODUCTION IS PROHIBITED
(C) GANT HART BRUNNETT ARCHITECTS

CONSULTANTS:

PROJECT:

CCBC - DUNDALK
BUILDING "D" IMPROVEMENTS
7200 SOLLERS POINT ROAD
BALTIMORE, MD 21222

PROJ. NO:	05-13-04-A
DATE:	4/20/04
SCALE:	1/8"=1'-0"
REVISION:	

NEW FLOOR PLAN AND ELEVATIONS

SHEET NO. 5 OF 6

A101

D-011520