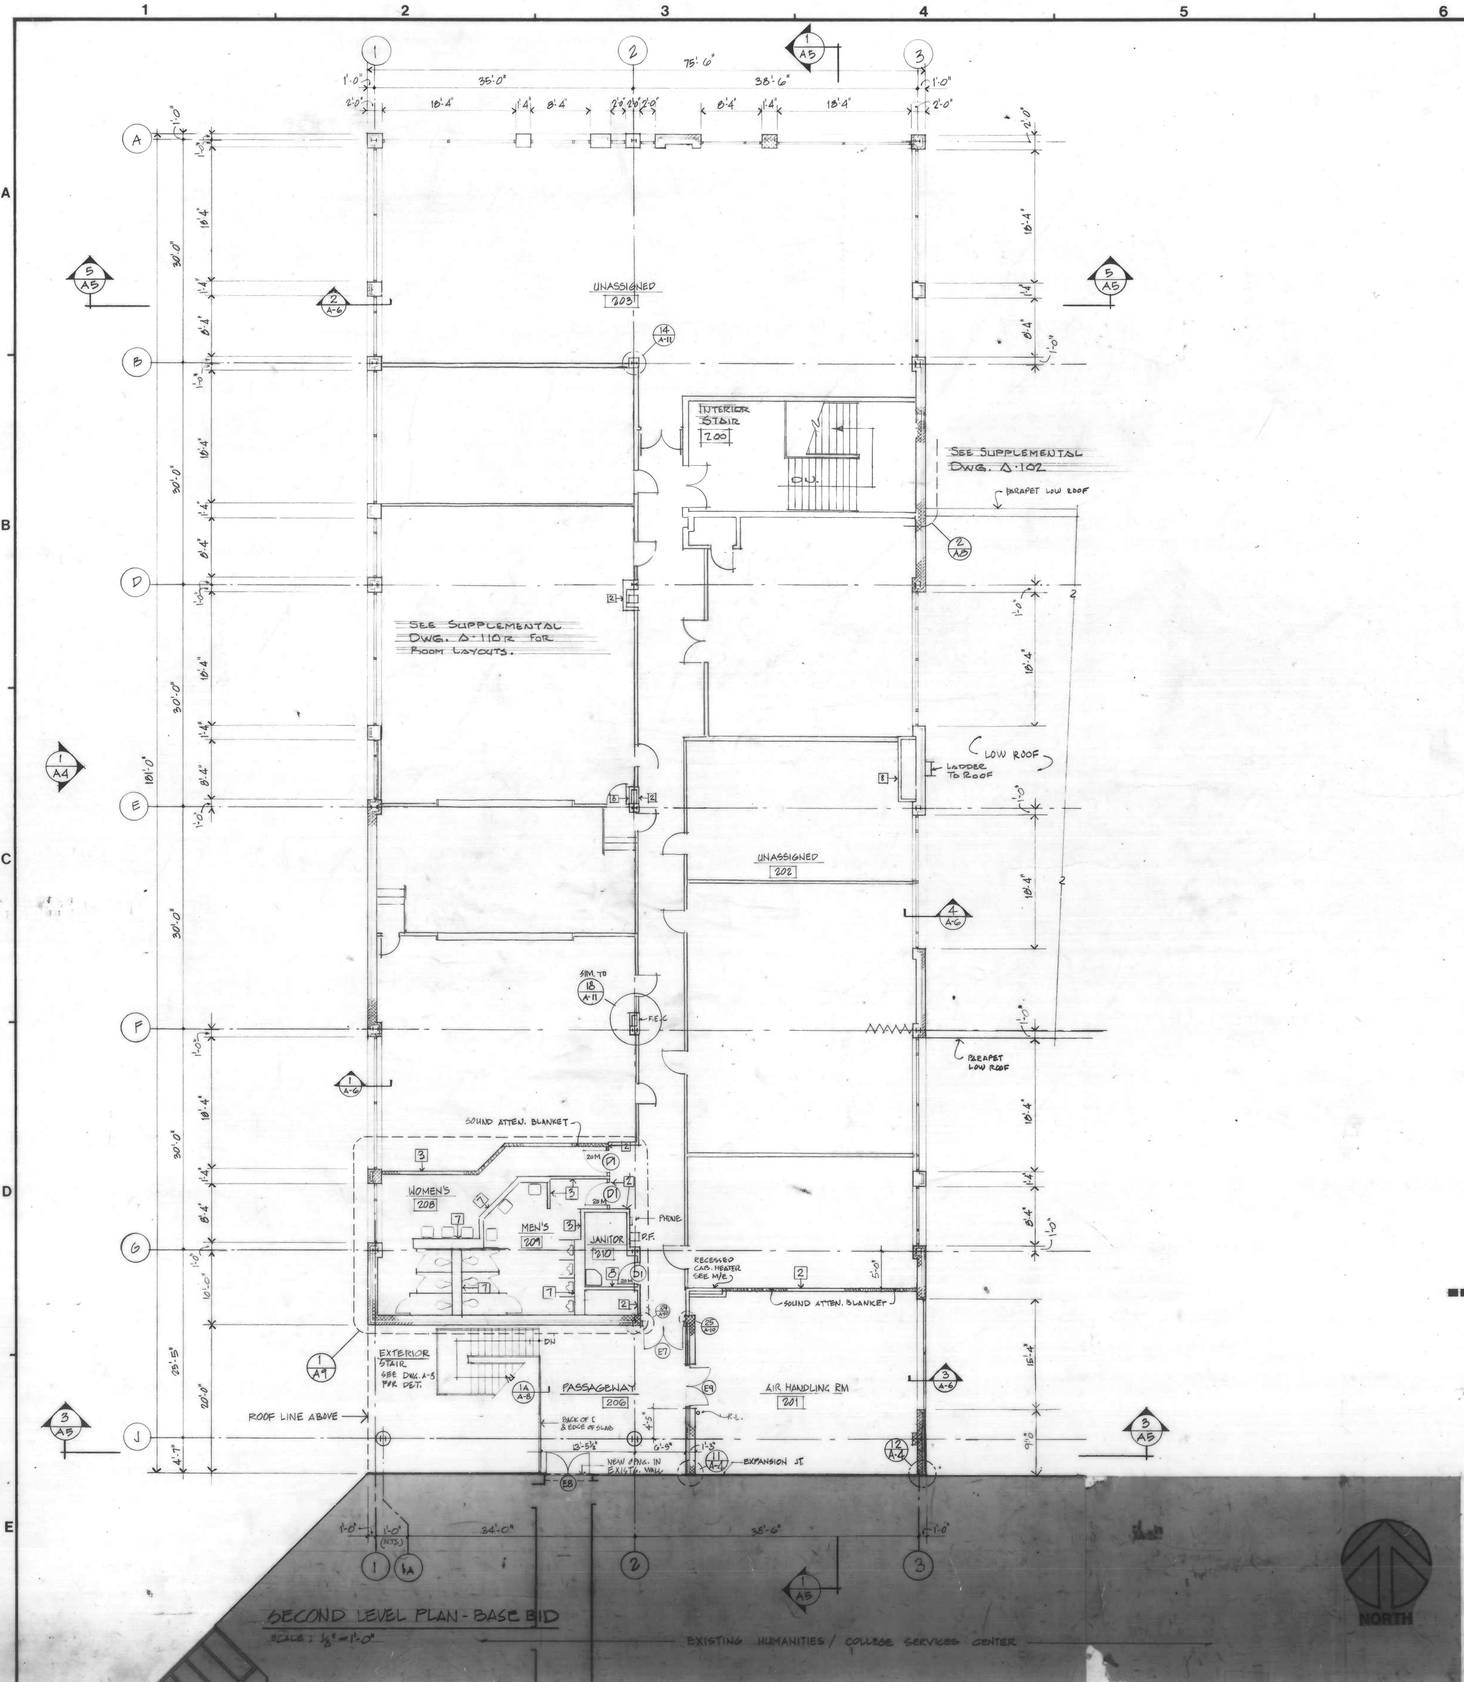

SECOND LEVEL PLAN - BASE BID

SCALE: 1/8" = 1'-0"

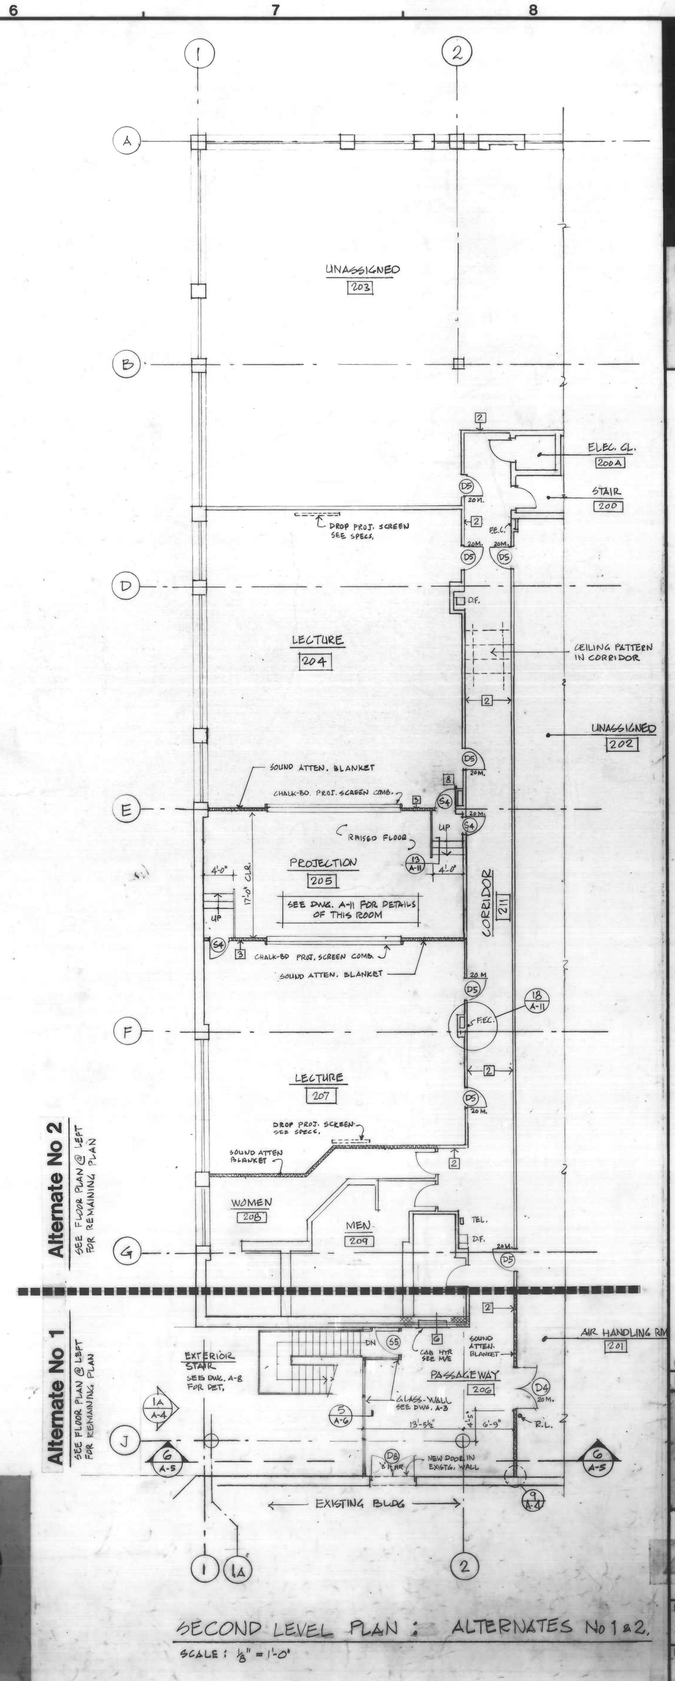

SECOND LEVEL PLAN : ALTERNATES No 1 & 2.

SCALE: 1/8" = 1'-0"

Gaudreau, Inc.

Architects Planners Engineers

9 West Mulberry Street
Baltimore, Maryland 21201
301 - 837 - 5040

Faisaht Associates, Inc.
Structural Engineers

Burdette, Koehler, Murphy & Associates, Inc.
Mech./ Elec. Engineers

No.	Description	Date

Revisions

Career Building

Dundalk Community College

D-012025

Second Level Plan

Project No.	Drawing No.
8217	A-2
Date 9-27-82	

TONY CARPENTER & ASSOCIATES INC. 29087