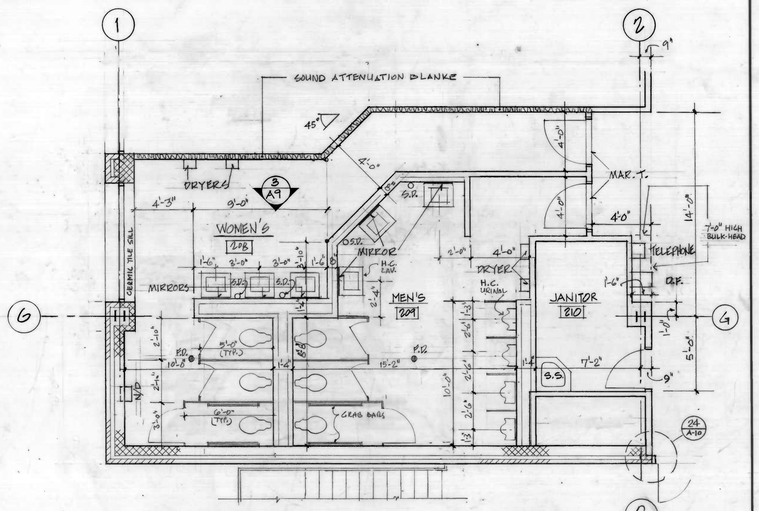

1 A9 2ND LEVEL TOILET ROOM PLANS
SCALE: 1/4" = 1'-0"

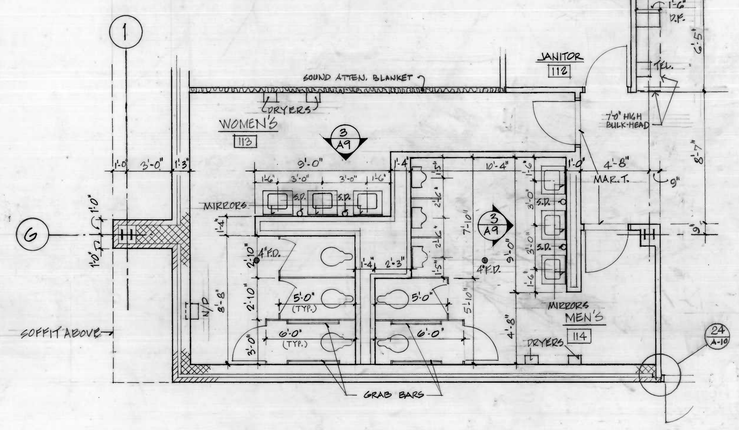

2 A9 GROUND LEVEL TOILET ROOM PLANS
SCALE: 1/4" = 1'-0"

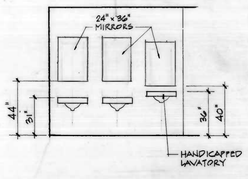

3 A9 ELEVATION
SCALE: 1/4" = 1'-0"

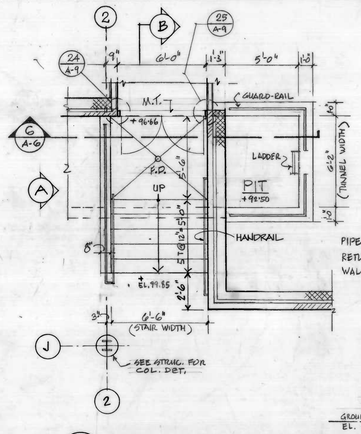

5 A9 PLAN: STAIR @ GROUND LEVEL
SCALE: 1/4" = 1'-0"

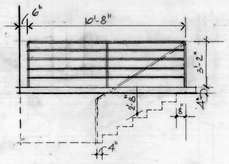

A ELEVATION
SCALE: 1/4" = 1'-0"

PIPE RAIL TO BE 1½" GALV. STEEL PIPE, TOP RAIL & VERTICALS, ALL OTHERS 1" ø STD. GALV. RETURN ENDS TO WALL. PROVIDE CLOSURES, WALL BRACKETS TO BE SPACED 5'-0" O.C. MAX.

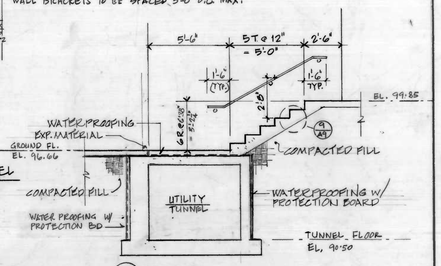

B SECTION
1/4" = 1'-0"

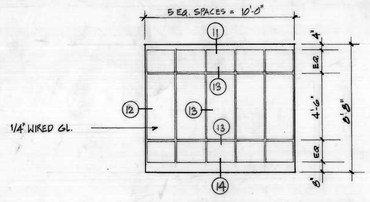

10 ELEVATION
SCALE: 1/4" = 1'-0"

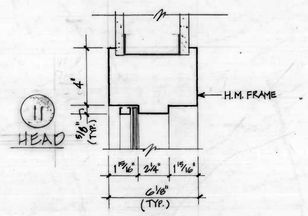

11 HEAD

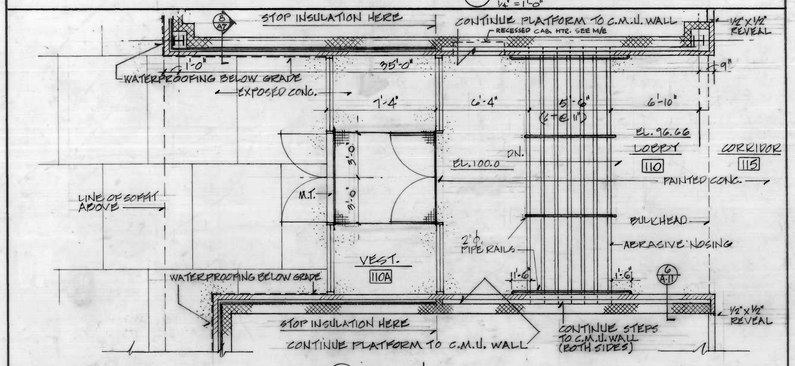

6 PLAN
1/4" = 1'-0"

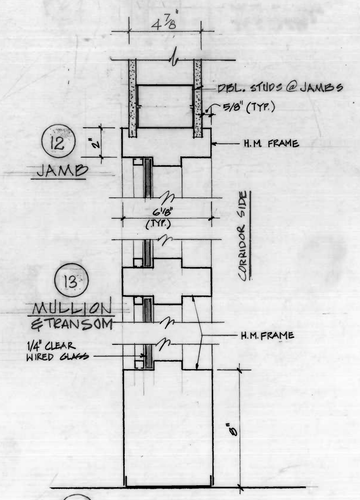

12 JAMB

13 MULLION & TRANSOM

14 BASE DETAILS
SCALE: 3" = 1'-0"

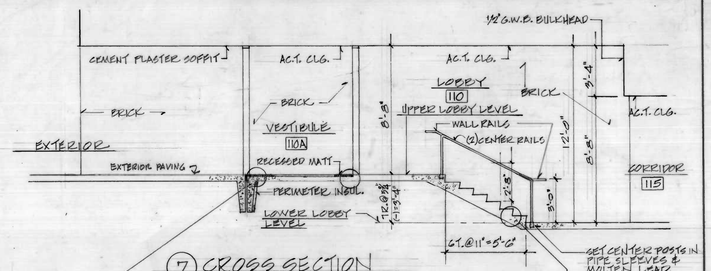

7 CROSS SECTION
1/4" = 1'-0"
WEST ENTRANCE LAYOUT

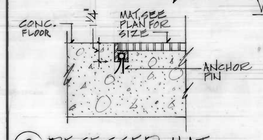

8 RECESSED MAT FRAME DETAIL
3" = 1'-0"

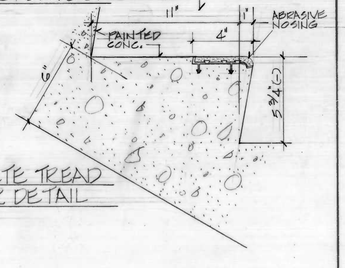

9 CONCRETE TREAD & RISER DETAIL
3" = 1'-0"

15 A-9 DISPLAY WINDOW
WINDOW ASSEMBLY TO BE 'C' LABELED

Gaudreau, Inc.
Architects Planners Engineers
9 West Mulberry Street
Baltimore, Maryland 21201
301 · 837 · 5040

Faisant Associates, Inc.
Structural Engineers

Burdette, Koehler, Murphy & Associates, Inc.
Mech./ Elec. Engineers

No.	Description	Date

Revisions

Career Building

Dundalk Community College

D-012060

Partial Plans / Details

Project No. 8217

Date 9-27-82

Drawing No. A-9

TOM CARPENTER & ASSOCIATES INC. 29087