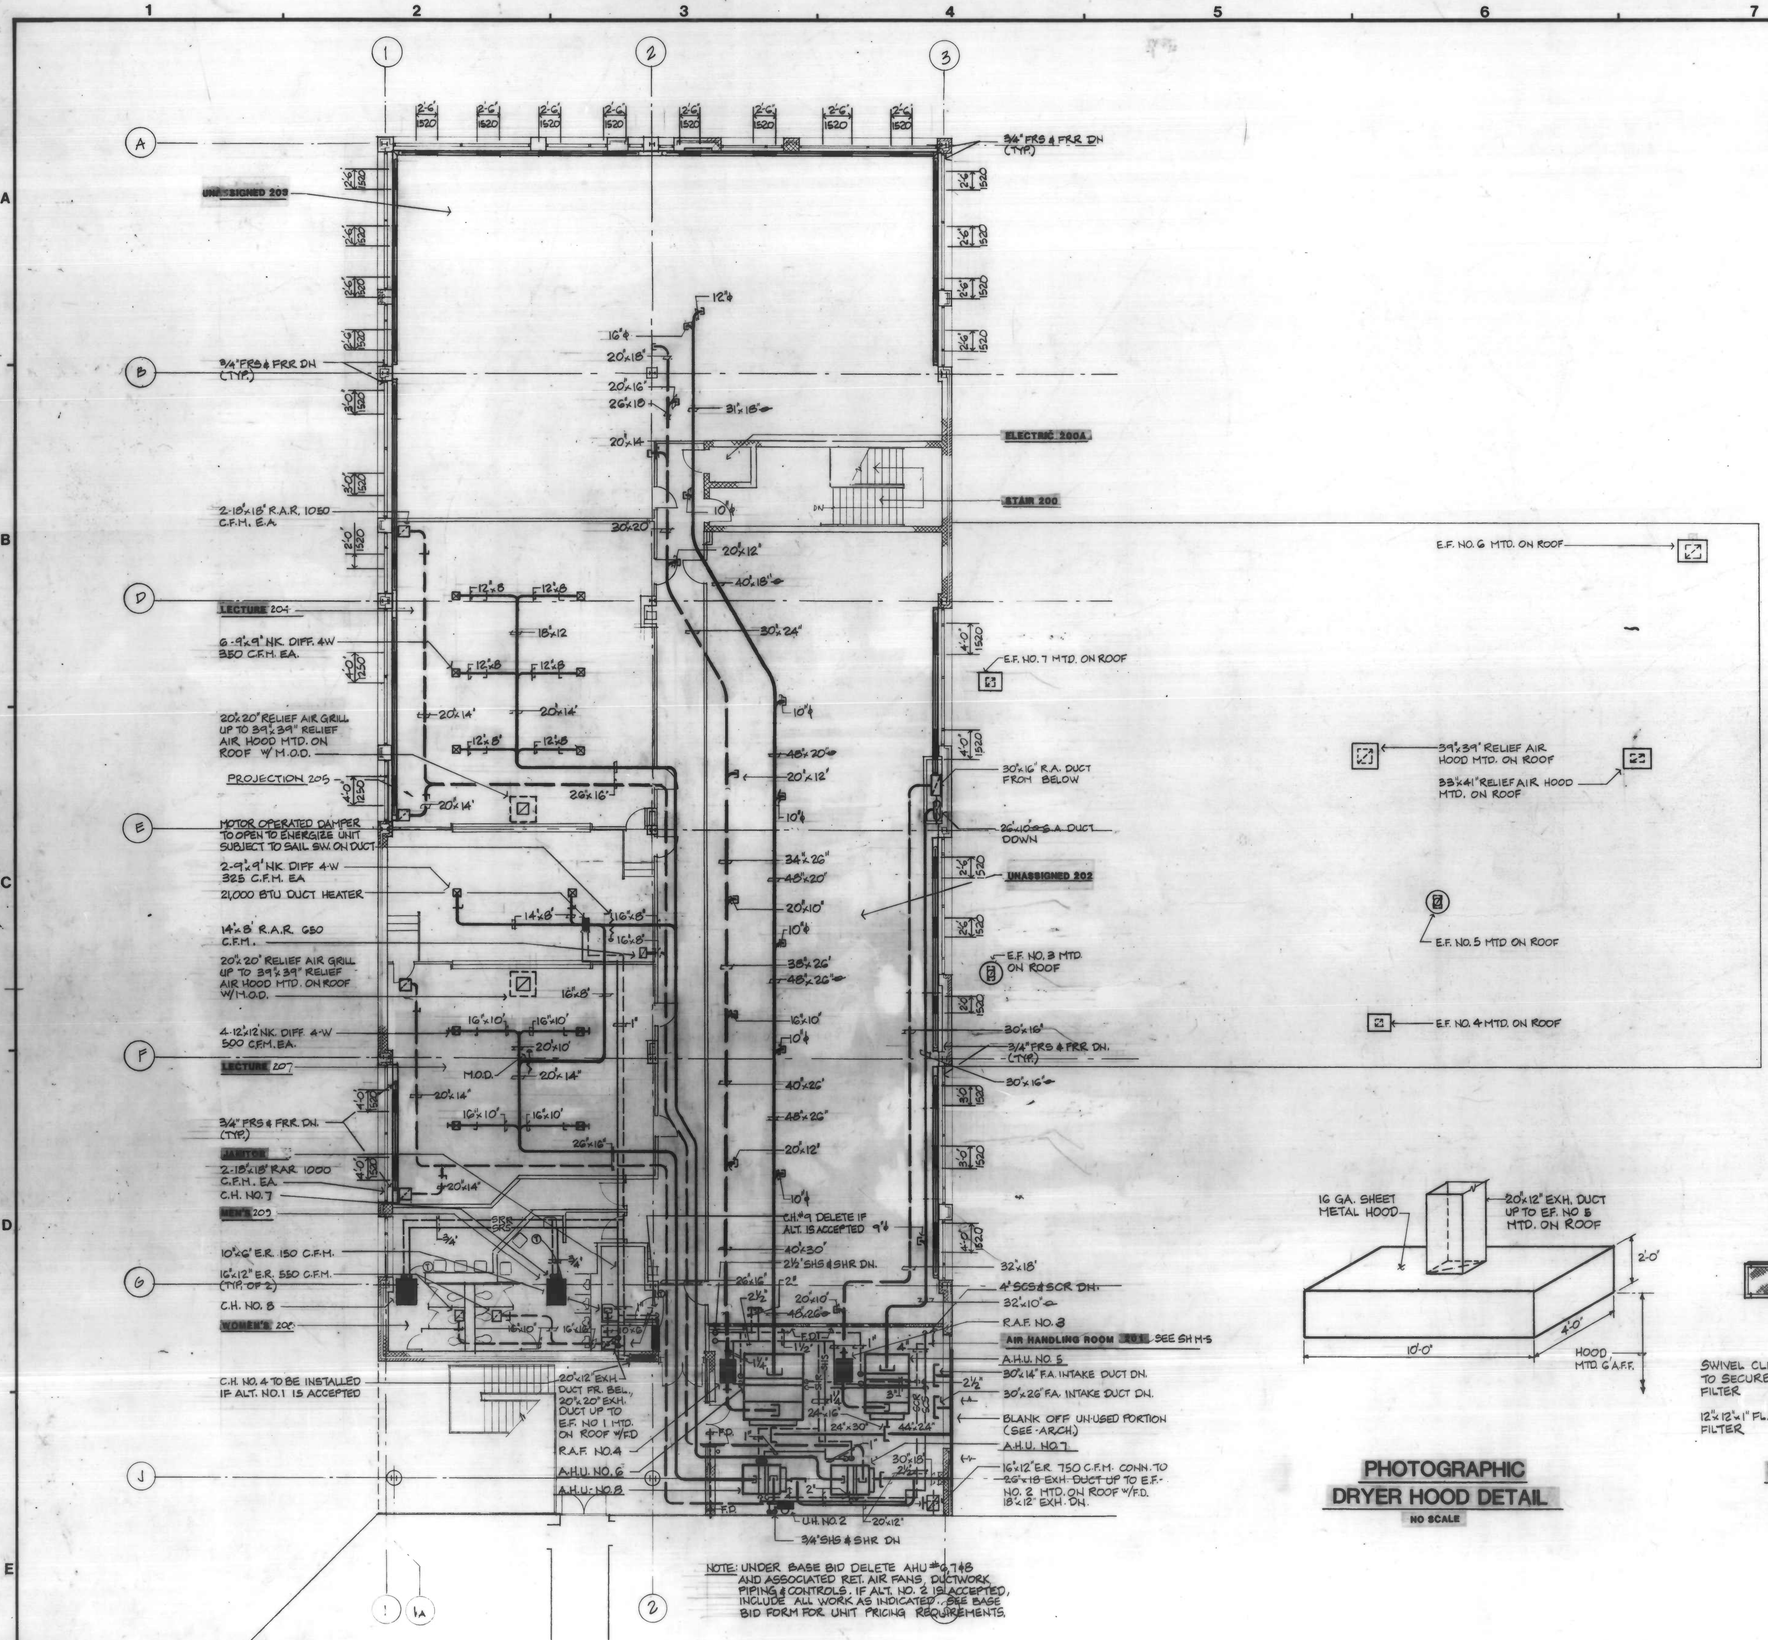

NOTE: UNDER BASE BID DELETE AHU #4,7 & 8 AND ASSOCIATED RET. AIR FANS, DUCTWORK, PIPING & CONTROLS. IF ALT. NO. 2 IS ACCEPTED, INCLUDE ALL WORK AS INDICATED. SEE BASE BID FORM FOR UNIT PRICING REQUIREMENTS.

PHOTOGRAPHIC DRYER HOOD DETAIL

NO SCALE

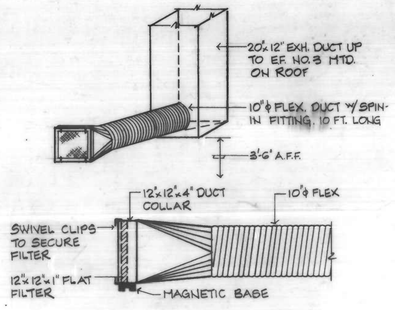

FLORISTRY PAINT SPRAY EXHAUST DETAIL

NO SCALE

DRAWINGS OF RECORD FROM CONTRACTORS FIELD DATA
DATE: 5-2-84

Gaudreau, Inc.

Architects Planners Engineers

9 West Mulberry Street
Baltimore, Maryland 21201
301 • 837 • 5040

Faisant Associates, Inc.
Structural Engineers

Burdette, Koehler, Murphy & Associates, Inc.
Mech./ Elec. Engineers

No.	Description	Date

Revisions

Career Building

Dundalk Community College

D-012115

Second Level Plan H.V.A.C.

Project No. 8217

Date 9-27-82

Drawing No. M2 OF 8