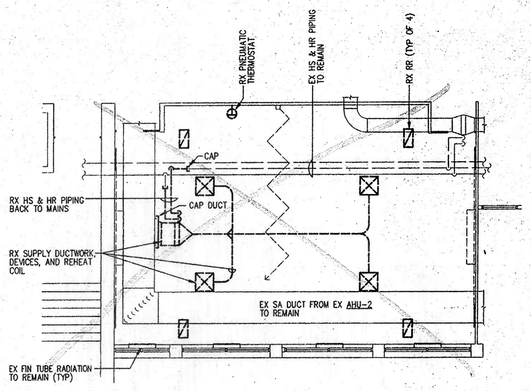

LRC BUILDING
SECOND FLOOR OFFICES–DEMOLITION
SCALE 1/8"=1'-0"

NORTH

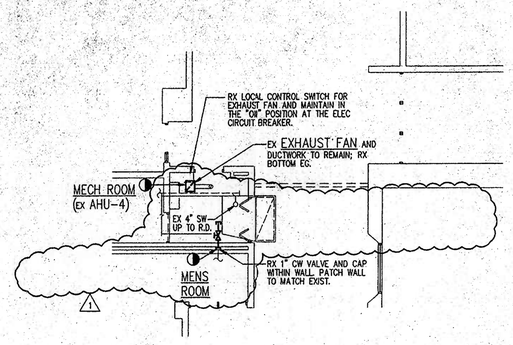

PHYSICAL EDUCATION BUILDING
SECOND FLOOR ARMS ROOM–DEMOLITION
SCALE 1/8"=1'-0"

NORTH

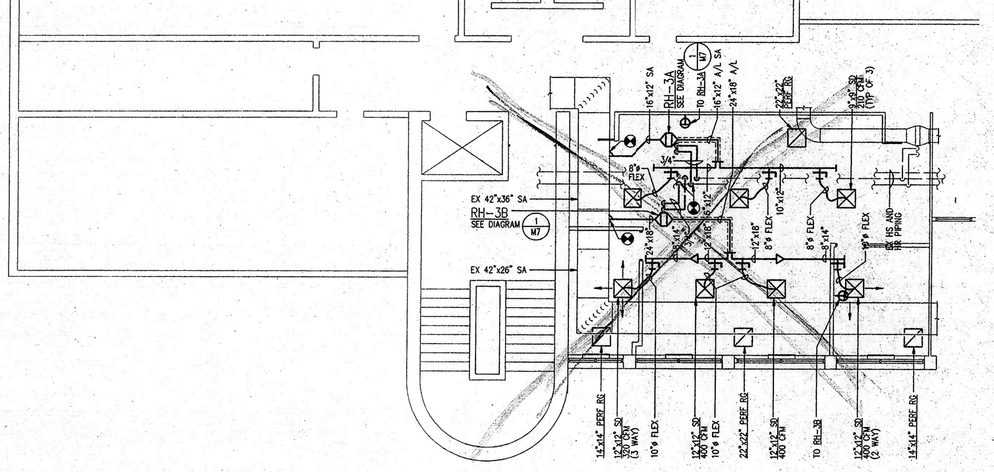

LRC BUILDING
SECOND FLOOR OFFICES–NEW WORK
SCALE 1/8"=1'-0"

NORTH

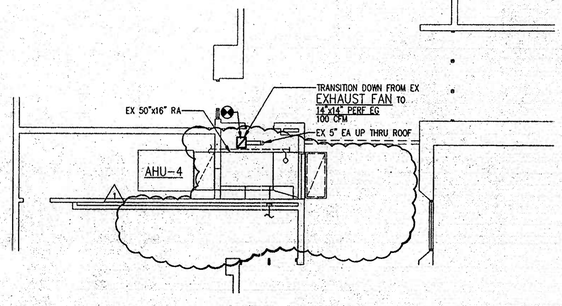

PHYSICAL EDUCATION BUILDING
SECOND FLOOR ARMS ROOM–NEW WORK
SCALE 1/8"=1'-0"

NORTH

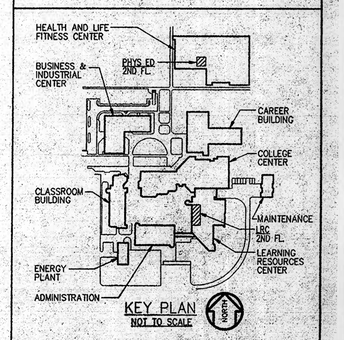

KEY PLAN
NOT TO SCALE

NORTH

Renovation
of
Dundalk Community College
for the
Baltimore County Police Academy
Bureau of Egineering and Construction

LRC BUILDING SECOND FLOOR
AND PHYSICAL ED BUILDING
SECOND FLOOR
DEMOLITION AND NEW WORK

James Posey Associates, Inc.
Consulting Engineers
3112 Timanus Lane
Baltimore, Maryland 21244-2871
(410) 265-6100

COMM. NO.: 4325-96	ROAD PERMIT AND GRADES	REVISED AS PER RECORD PRINT	DATE	REVISION	BY
	PERMIT REQUESTED	DRAFTSMAN		1 MISC REVISIONS	CNR
	PERMIT NUMBER	DATE	3/5/97		
	GRADE ESTABLISHED				
	PROFILE NUMBER				

APPROVED _____ CHIEF
DATE _____

	DESIGNED CNR	BUREAU OF ENGINEERING AND CONSTRUCTION	HIGHWAYS	STRUCTURES	STORM DRAINS	SEWER	WATER	FIELD ENGINEER
ENGINEER	DRAWN JMC	REVIEWED						
DATE LIC. NO.	CHECKED CNR	DATE						

SEAL

BUR. OF ENGINEERING & CONSTRUCTION
APPROVED _____ CHIEF
DATE _____

DEPARTMENT OF PUBLIC WORKS
APPROVED _____ DIRECTOR
DATE _____

P. W. A. DIR. NO.	KEY SHEET
RIGHT OF WAY	POSITION SHEET

SCALE
PLAN: 1/8"=1'-0"
PROFILE

BALTIMORE COUNTY DEPARTMENT OF PUBLIC WORKS BUREAU OF ENGINEERING & CONSTRUCTION

DUNDALK COMMUNITY COLLEGE RENOVATION
DUNDALK, MARYLAND
SUBDIVISION EL. DISTRICT NO.

DATE	CONTRACT NO.
2-21-97	
	JOB ORDER NO.
	10-32-56
	SHEET 18 OF 27
	DWG. NO. M-6
	FILE:

D-020080

Drawn by LAUGHLIN\DGN\D.DWG
Date: 4325A1A2.DWG X4325A4.DWG X4325A5.DWG X4325SHT.DWG