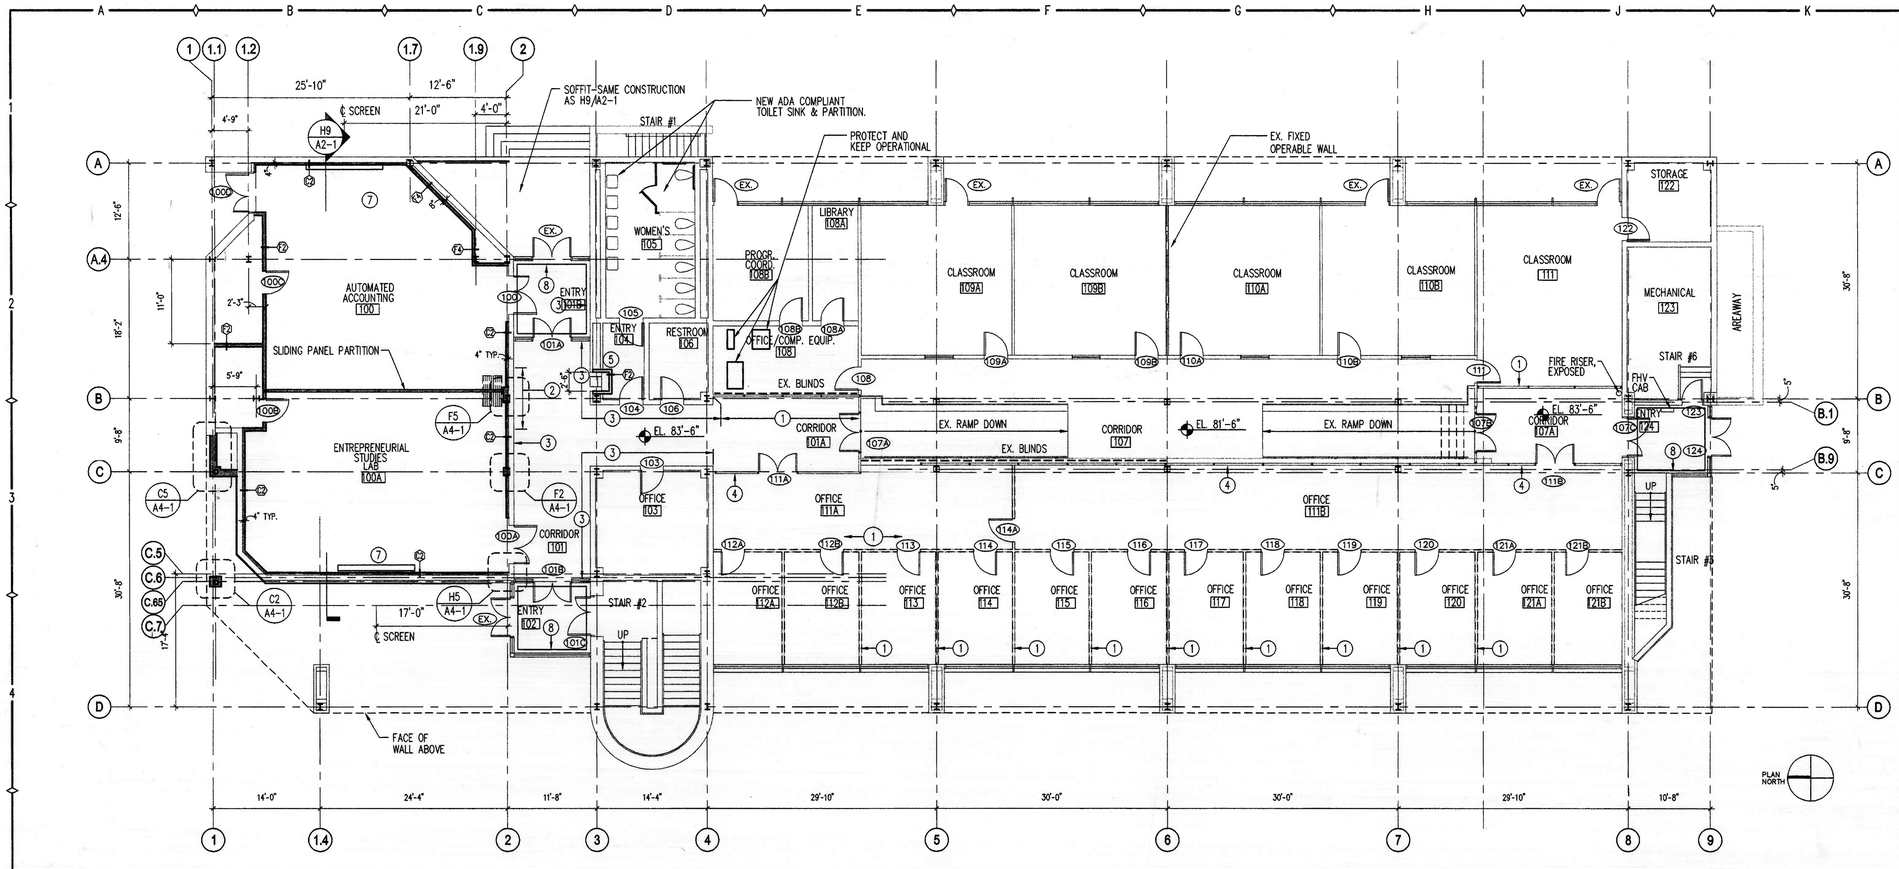

FIRST FLOOR PLAN

1/8" = 1'-0"

K5

GENERAL NOTES:
PAINT ALL EXISTING FRAMES

KEYED NOTES:

1. EXISTING DEMOUNTABLE PARTITION SYSTEM
2. SAWCUT BRICK/CMU WALL FOR FOOTING MODIFICATION
3. EXPOSED BRICK TO REMAIN – NO PAINT
4. EXISTING CLEAR ANODIZED STOREFRONT
5. MODIFY EXISTING SHELVES TO ACCOMODATE DEPTH OF EWC
6. SEE SECTION M5/A4-1 SIM.
7. 10' WIDE MANUAL PROJECTION SCREEN
8. EX. WALK-OFF MAT FRAME

NOTES

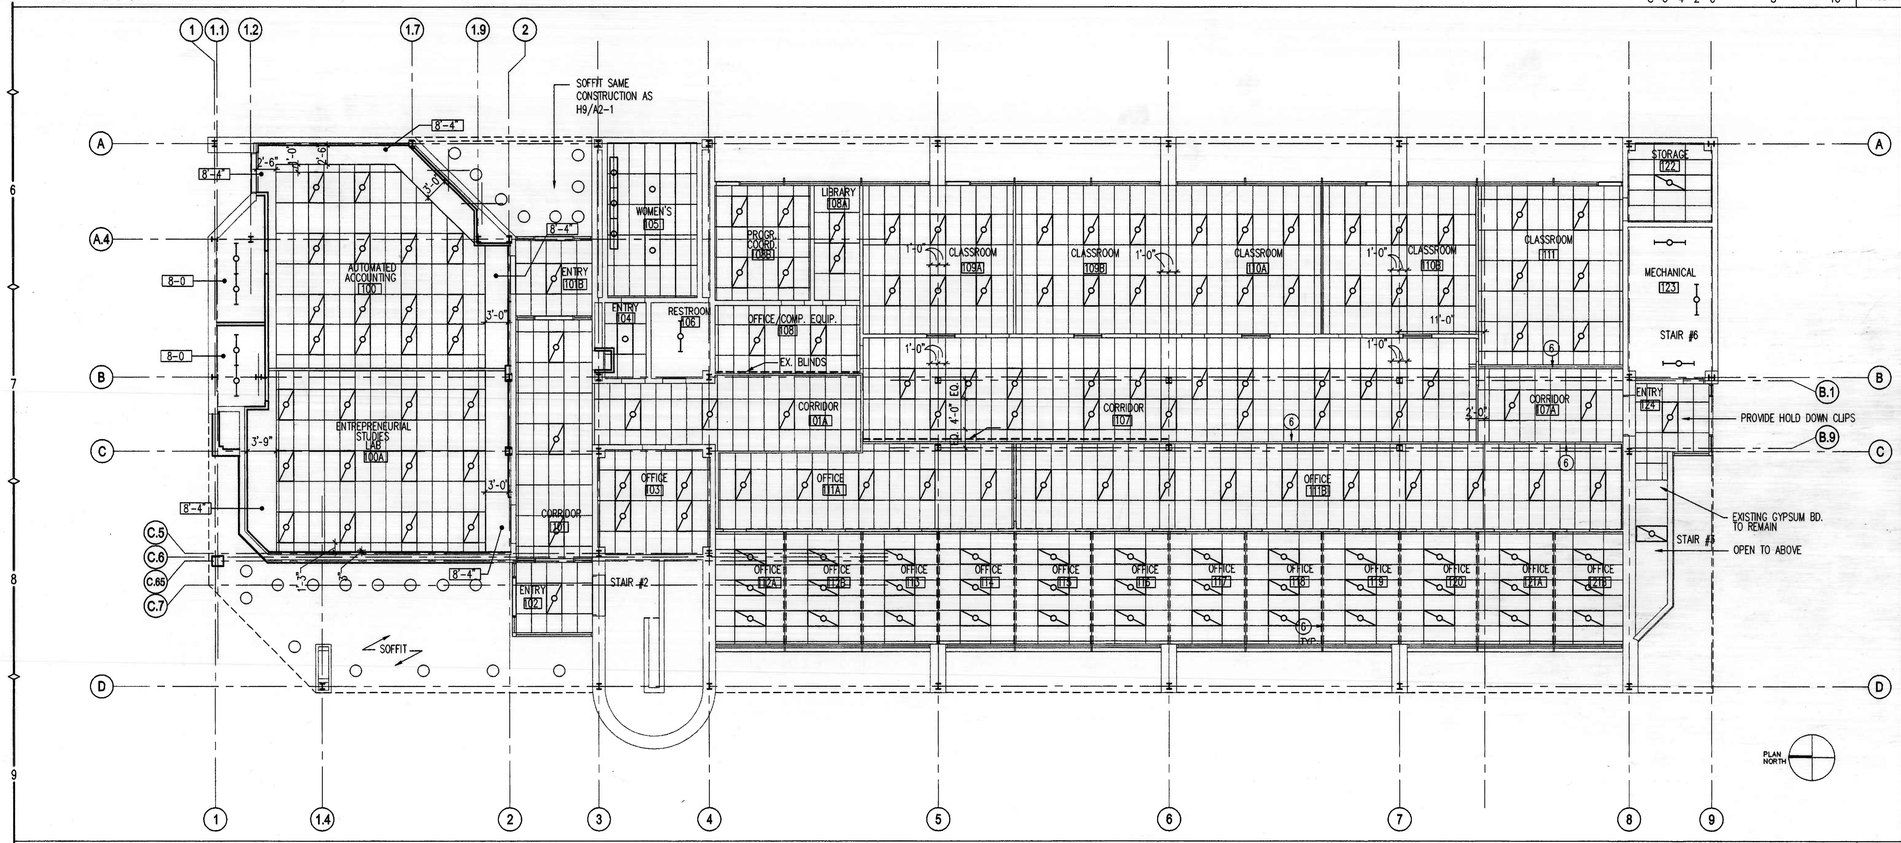

FIRST FLOOR REFLECTED CEILING PLAN

1/8" = 1'-0"

K9

RCP LEGEND

- 4' FLUORESCENT FIXTURE
- 1' x 4' FLUORESCENT FIXTURE
- 2' x 4' FLUORESCENT FIXTURE
- 2' x 4' ACOUSTICAL CEILING
- SOFFIT LIGHTING

NOTES

M9

RENOVATIONS TO THE CLASSROOM BUILDING

CCBC DUNDALK CAMPUS
7200 Sollers Point Road
Baltimore, Maryland 21222-4694

CS&D

architect
Cochran, Stephenson & Donkervoet, Incorporated
Architecture & Planning
333 East Cromwell Street, Suite 700
Baltimore, Maryland 21230
Phone: 410-752-2300 Fax: 410-752-3353

Mechanical/Electrical Engineer
Ogle Associates, Inc.
Consulting Engineers, Inc.
841 Fairmount Avenue
Towson, Maryland 21286
Phone: 410-823-2320 Fax: 410-823-2418

Civil/Structural Engineer
Crystal Engineering, Inc.
6110 Executive Boulevard
Rockville, Maryland 20852
Phone: 410-296-2670 Fax: 410-296-3071

No.	Date	Revisions

Project No.: 0045-01

Date: 1/18/02

Scale: AS NOTED

Sheet Title: FIRST FLOOR PLAN & RCP

Sheet No.: A1-1

D-022030

C:\DATA\2000 projects\0045-01\0045-A1R2R.dwg Fri Feb 01 14:54:36 2002