DEMOLITION NOTES:

1. RX. DUCTWORK IN ITS ENTIRETY TO INCLUDE DIFFUSER, GRILLE, INSULATION, HANGER, ETC...
2. RX. DUCT HEATER COIL IN ITS ENTIRETY. CAP AND SEAL PIPING AT MAIN.
3. RX. TOILET IN ITS ENTIRETY CAP PIPING, VENT AND SANITARY AT MAINS.
4. RX. SINK IN ITS ENTIRETY AND REPLACE WITH NEW ADA SINK.

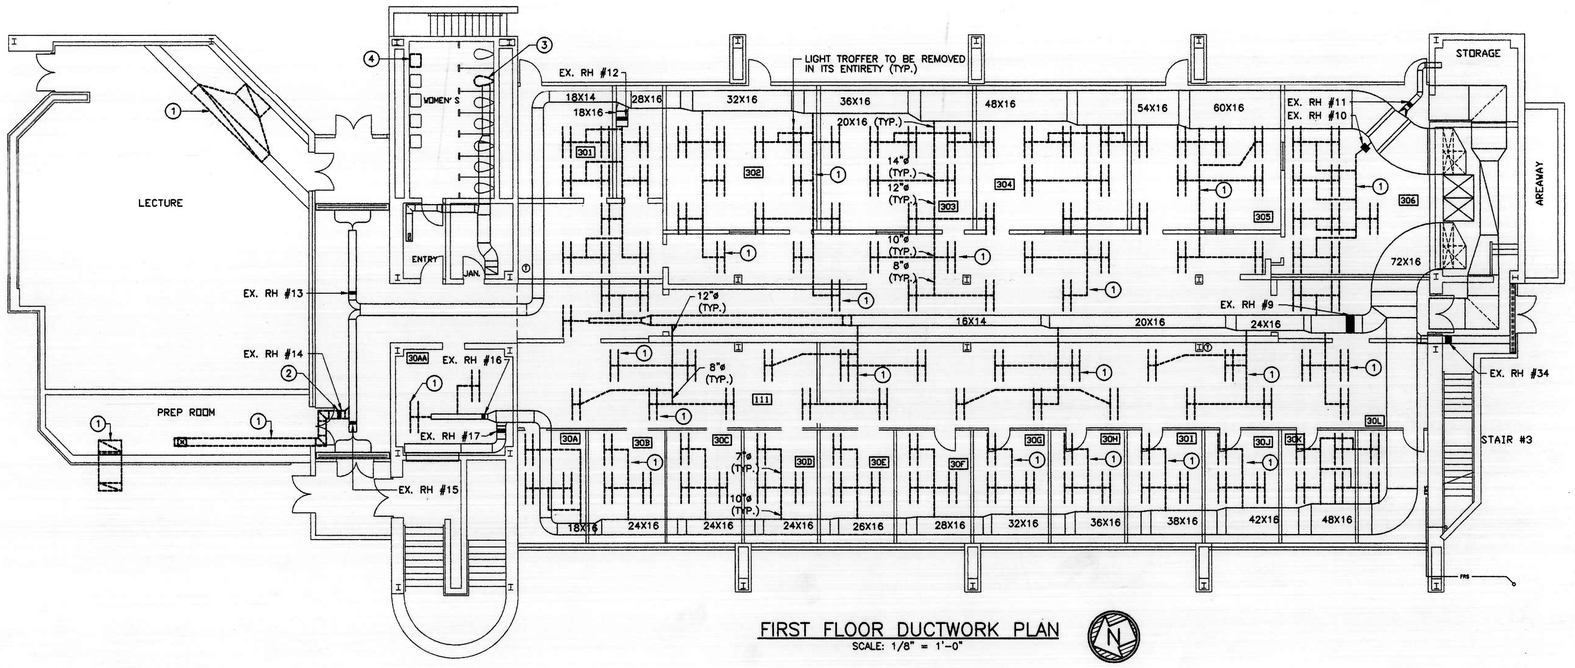

FIRST FLOOR DUCTWORK PLAN

SCALE: 1/8" = 1'-0"

NOTES: 1. ALL DUCTWORK DRAWN AS A HEAVY DASHED LINE SHALL BE REMOVED IN IT'S ENTIRETY.

2. CAPP AND SEAL ALL OPENINGS NOT BEING USED BY NEW WORK.

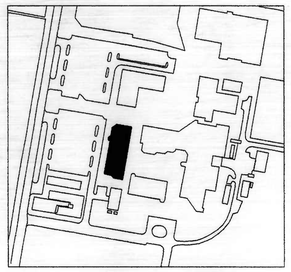

KEY PLAN

NOT TO SCALE

RENOVATIONS TO THE CLASSROOM BUILDING

CCBC DUNDALK CAMPUS
7200 Sollers Point Road
Baltimore, Maryland 21222-4694

CS&D

Architect:
Cochran, Stephenson & Donkervoet, Incorporated
Six Shawnee & Gwynn Oak Ave.
Baltimore, Maryland 21207
Phone: 410-358-2000 Fax: 410-752-3803

Mechanical Engineer:
Gipe Associates, Inc.
Charles Center | Suite 102
Baltimore, Maryland 21201
Phone: 410-837-3200 Fax: 410-837-3108

Civil/Structural Engineer:
Carroll Engineering, Inc.
33 East Timonium Road, Suite C
Timonium, Maryland 21093
Phone: 410-252-8131 Fax: 410-560-1071

No.	Date	Revisions

Project No.: 0045-01

Date: 1/18/02

Scale: AS NOTED

Sheet Title:

FIRST FLOOR DEMOLITION PLANS

Sheet No.:

M-3

D-022110