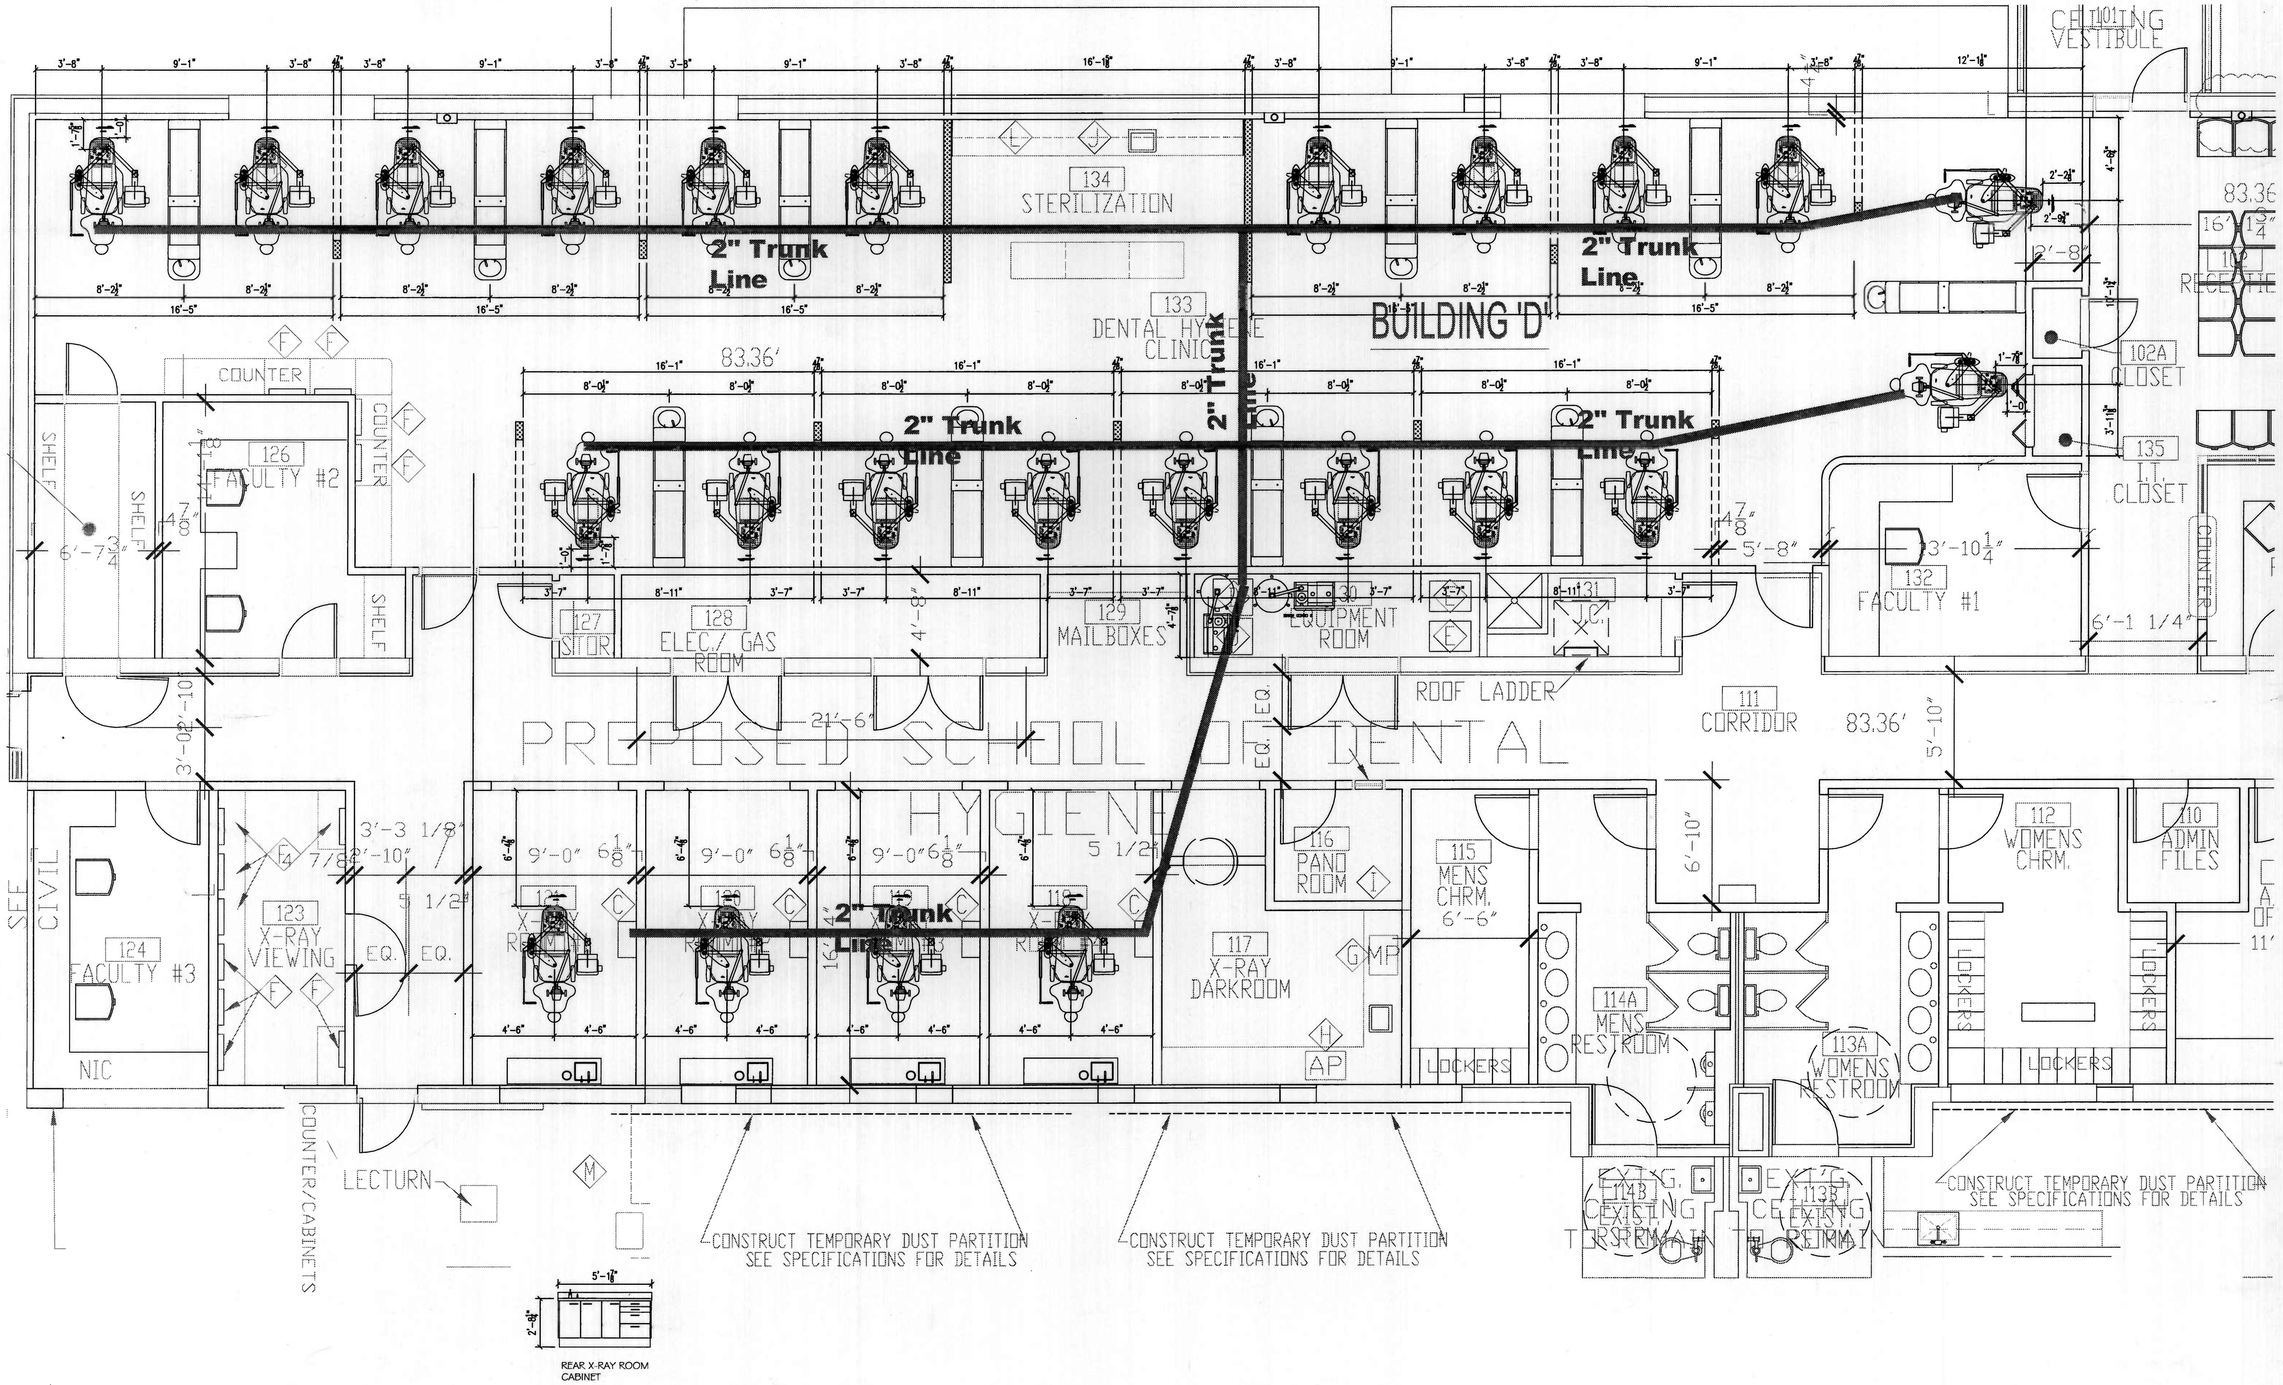

PROPOSED DENTAL LAYOUT

1/4"= 1'-0"

Sullivan-Schein™
A HENRY SCHEIN® COMPANY
Everything Dental.™

PROJECT: COMMUNITY COLLEGE OF BALTIMORE

LOCATION:

SULLIVAN-SCHEIN REP: MIKE DUVALL
CENTER: CITY, STATE
PHONE #: (800) 645-6594

-IMPORTANT NOTE-
THIS DOCUMENT HAS BEEN PREPARED AS AN INSTRUMENT OF PROFESSIONAL SERVICE, AND IS NOT AN ARCHITECTURAL PLAN. THE IDEAS/ DESIGNS INCLUDED HEREIN ARE THE SOLE PROPERTY OF SULLIVAN-SCHEIN, AND ARE PROTECTED UNDER COPYRIGHT. THEY MAY NOT BE USED OR REPRODUCED WITHOUT EXPRESSED WRITTEN CONSENT OF SULLIVAN-SCHEIN AND FULL PAYMENT OF ANY ASSOCIATED DESIGN FEES.
ALL DIMENSIONS ARE SUBJECT TO JOB-SITE VERIFICATION.

DRAWING NAME:	DRAWING
PROJECT START DATE:	00/00/0000
DETAIL START DATE:	00/00/0000
DRAWN BY:	TJK
DETAILED BY:	---
CHECKED BY:	---

REVISIONS:

--/--/--	---
--/--/--	---
--/--/--	---
--/--/--	---
--/--/--	---
--/--/--	---
INT.SQ.FT.=	0000 SF

SCALE:	SHT. SIZE:
1/4"= 1'-0"	D

FLOOR PLAN

SA.0

© 2007 by SULLIVAN-SCHEIN

D-029345