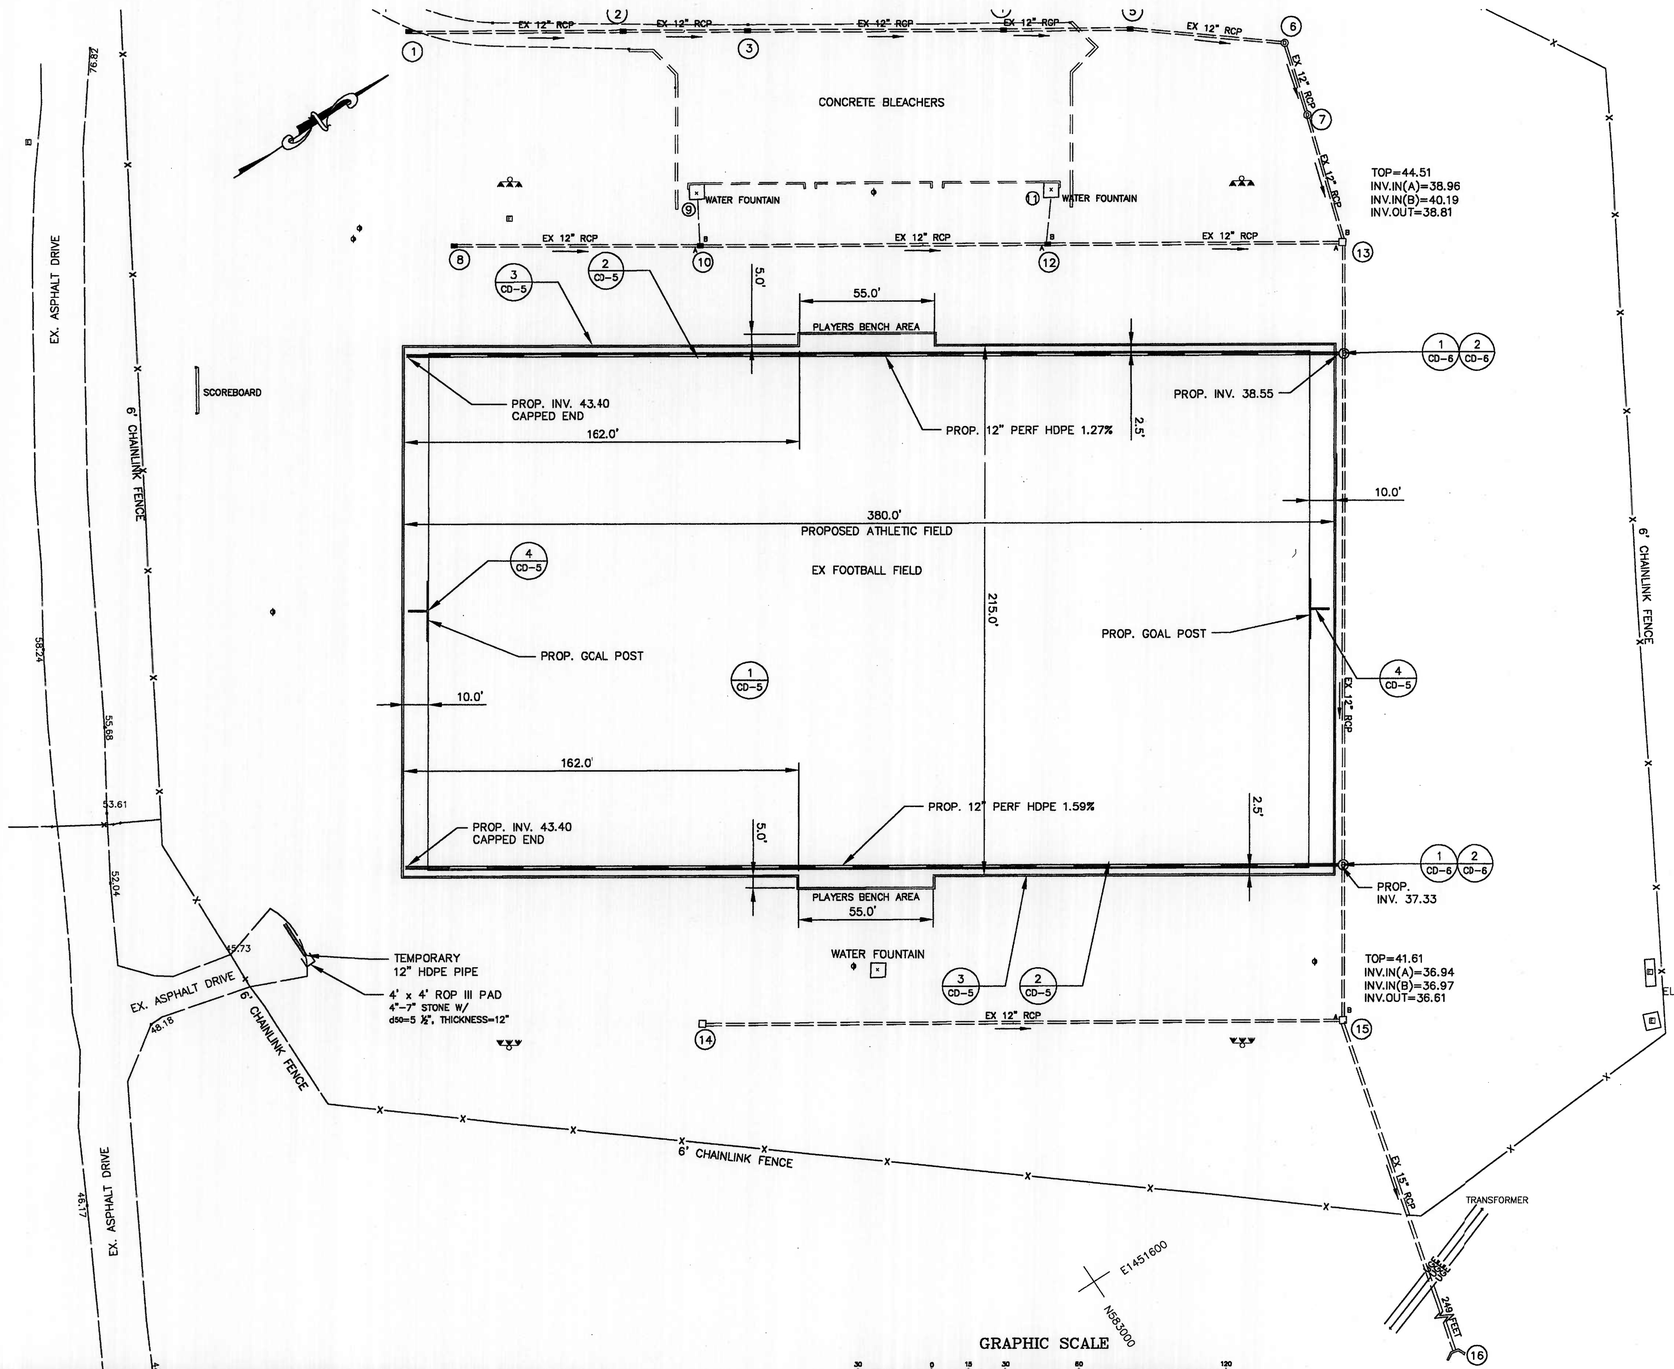

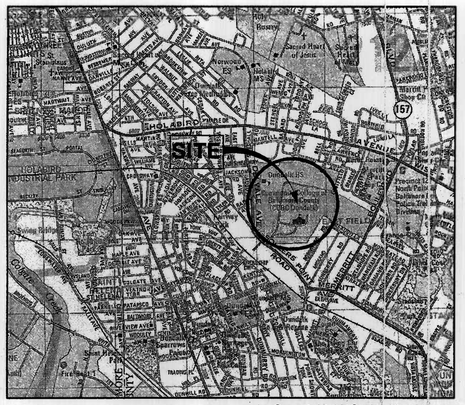

VICINITY MAP
SCALE 1"=2000'

Copyright ADC The Map People
Permitted Use Number 2080170

SURVEY NOTES:

1. HORIZONTAL DATUM: MARYLAND STATE PLANE NAD 83/91
2. VERTICAL DATUM: NAVD 88
3. THE LOCATION OF ALL UTILITIES SHOWN HEREON IS A COMBINATION OF FIELD INVESTIGATION AND VISIBLE SURFACE EVIDENCE. UTILITY LOCATIONS ARE SHOWN FOR DESIGN PURPOSES ONLY AND CANNOT BE GUARANTEED.

SURVEY CONTROL DATA:

NO	NORTHING	EASTING	ELEV	DESCRIPTION
100	583305.1218	1451459.3444	47.37	REBAR & CAP
101	582954.2434	1451134.6099	45.83	REBAR & CAP
102	582973.5668	1451487.2767	47.73	REBAR & CAP

LEGEND

- PROPOSED STORM DRAIN AND DIRECTIONAL FLOW ARROW
- (1 / CD-5) DETAIL REFERENCE
- (D) PROPOSED "DOGHOUSE" MANHOLE

PROPERTY MANAGEMENT	DEPARTMENT OF RECREATION & PARKS	BALTIMORE COUNTY PUBLIC SCHOOLS	CCBC - DUNDALK CAMPUS
APPROVED BY: PROPERTY MANAGER	APPROVED BY: DIRECTOR	APPROVED BY: CHIEF	APPROVED BY:
DATE:	DATE:	DATE:	DATE:

SEAL: STATE OF MARYLAND — MAX KANTZER — 16872 — PROFESSIONAL ENGINEER
DATE: 2/6/01

PROFESSIONAL CERTIFICATION

I HEREBY CERTIFY THAT THESE DOCUMENTS WERE PREPARED OR APPROVED BY ME, AND THAT I AM A DULY LICENSED PROFESSIONAL ENGINEER UNDER THE LAWS OF THE STATE OF MARYLAND. LICENSE NO. 16872 EXPIRATION DATE 03/26/10

ENGINEER: Max Kantzer
A. MORTON THOMAS & ASSOCIATES
DESIGN BY: SAJ
DRAWN BY: SAJ
CHKD BY: ABS

AS-BUILT PER RECORD PRINT
BY:
DATE:

REVISION	BY	DATE

BUREAU OF ENGINEERING AND CONSTRUCTION	BUILDINGS	HIGHWAYS	STRUCTURES	STORM DRAINS	SEWER	WATER	FIELD ENGINEER
REVIEWED BY:							
DATE REVIEWED:							

P.W.A. NO.	KEY SHEET	POSITION SHT
R.O.W NO.		

DRAWING SCALE	
PLAN SCALE:	AS NOTED
PROFILE SCALE:	N/A
	N/A

DEPARTMENT OF PUBLIC WORKS
APPROVED BY: DIRECTOR
DATE:
BUR. OF ENGINEERING & CONSTRUCTION
APPROVED BY: CHIEF
DATE:

BALTIMORE COUNTY DEPARTMENT OF PUBLIC WORKS BUREAU OF ENGINEERING & CONSTRUCTION

LAYOUT PLAN

DUNDALK COMMUNITY COLLEGE–SYNTHETIC TURF FIELD

7200 SOLLERS POINT ROAD

DUNDALK, MD 21222

SUBDIVISION: DUNDALK COMMUNITY COLLEGE

ELECTION DIST. NO.: 12

BALTIMORE COUNTY MARYLAND

SHEET DESIGNATION	CONTRACT NUMBER
	JOB ORDER NUMBER
	SHEET 4 OF 11
	DRAWING NUMBER
	CD-4
	FILE NO.:

DWG. FILENAME:

PERMIT SET
D-032020