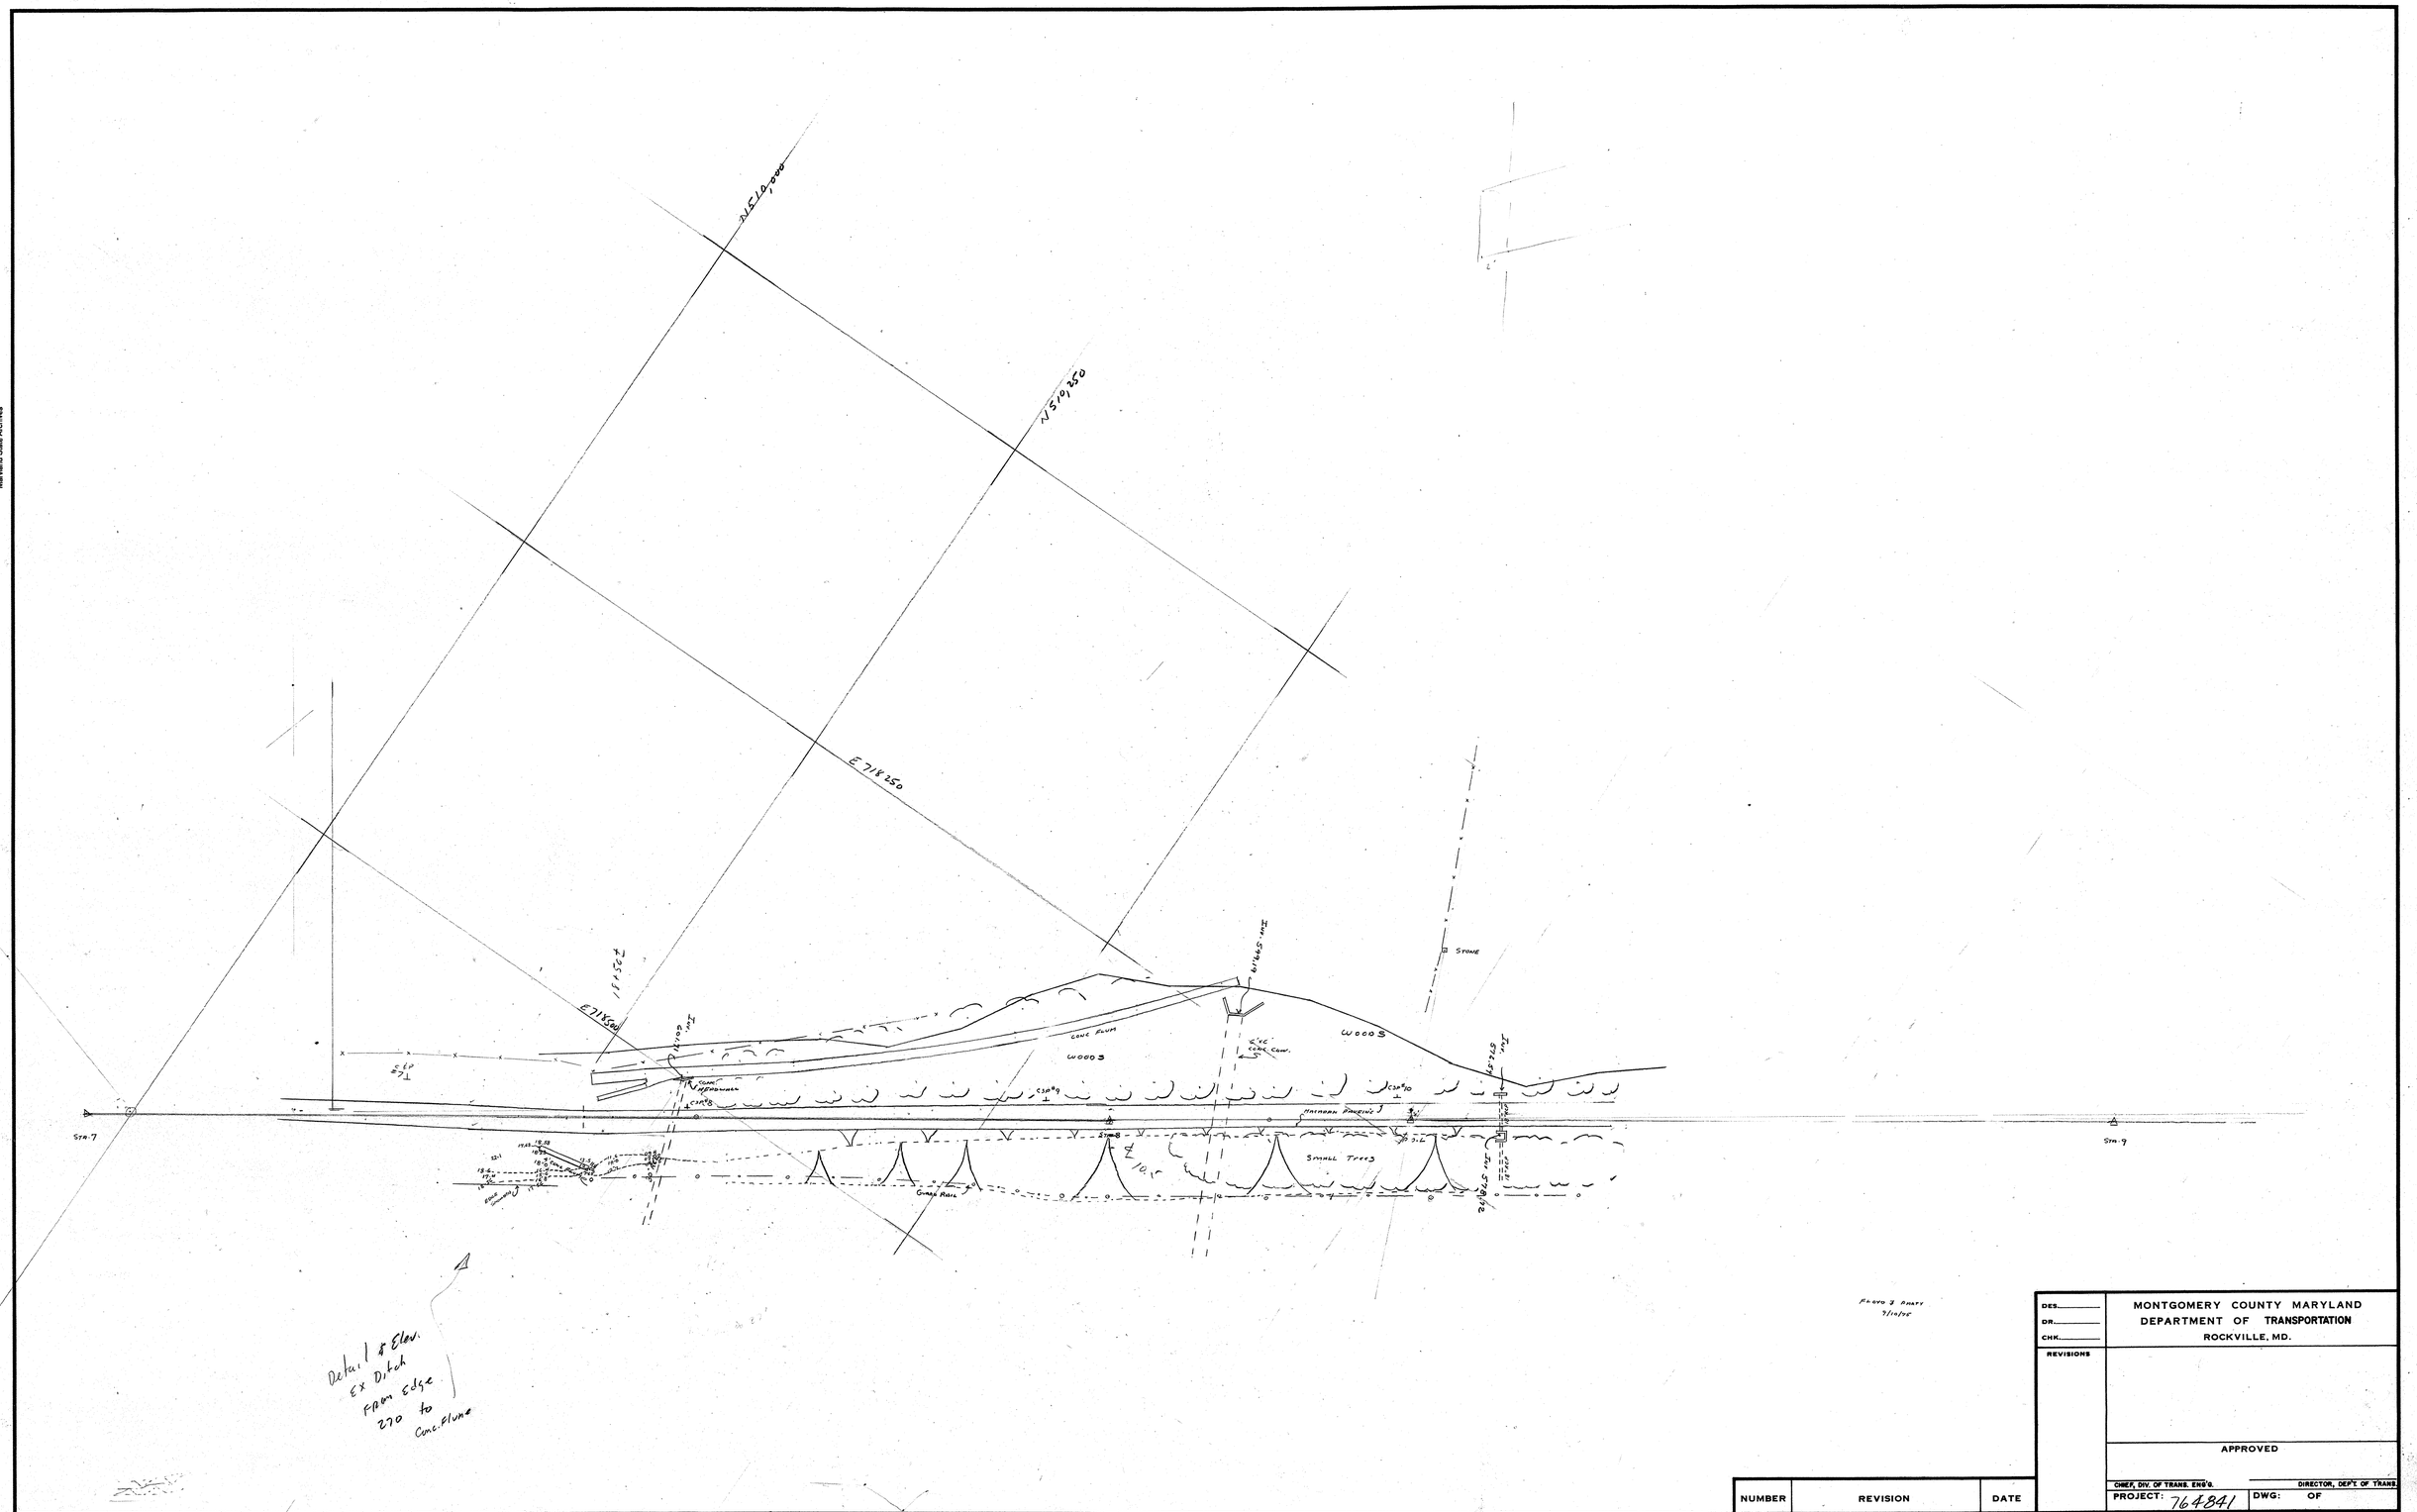
N510,000
N510,250
E718250
E718500
STA. 7
STA. 8
STA. 9
CONC FLUME
WOODS
STONE
SMALL TREES
GUARD RAIL
Detail & Elev.
Ex Ditch
From Edge
270 to
Conc. Flume
DES.
DR.
CHK.
REVISIONS
MONTGOMERY COUNTY MARYLAND
DEPARTMENT OF TRANSPORTATION
ROCKVILLE, MD.
APPROVED
CHIEF, DIV. OF TRANS. ENG'G.
DIRECTOR, DEP'T. OF TRANS.
PROJECT: 764841
DWG: OF
NUMBER
REVISION
DATE

MSA CE 189 4-2