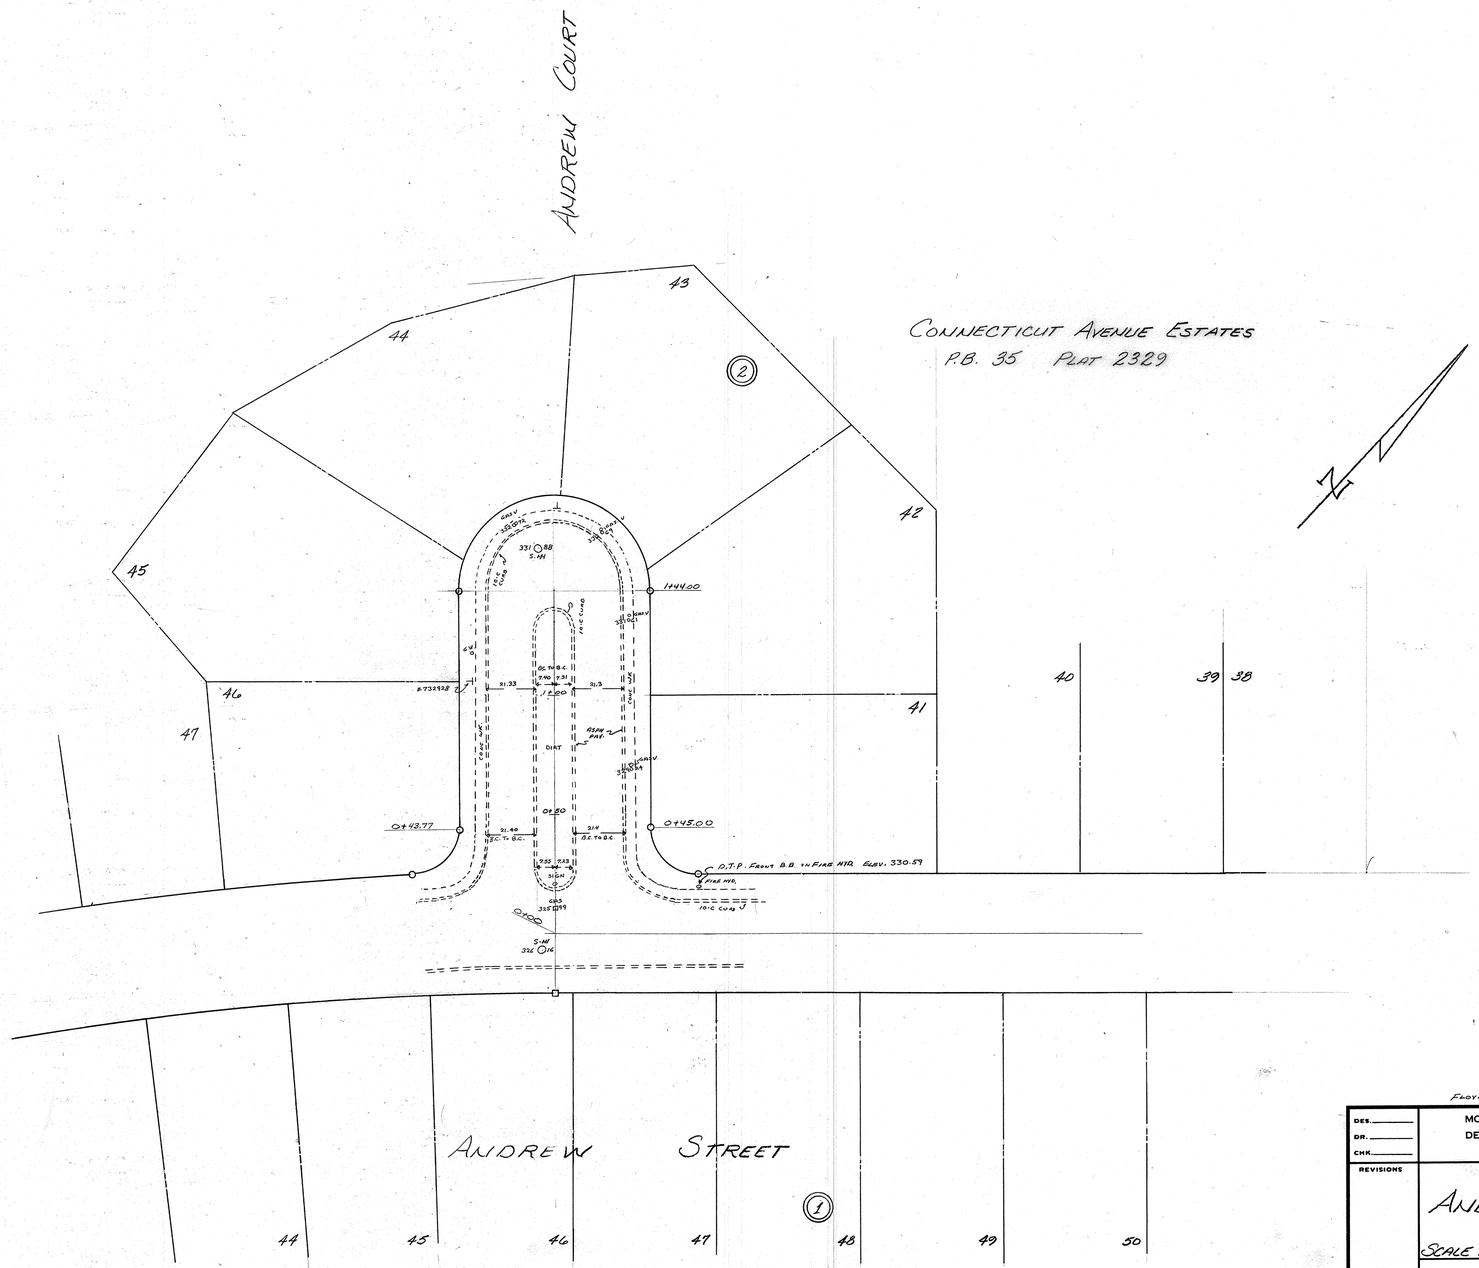

FLOYD 8/22/79

DES.
DR.
CHK.
REVISIONS

MONTGOMERY COUNTY MARYLAND
DEPARTMENT OF TRANSPORTATION
ROCKVILLE, MD.

TOPO
ANDREW COURT

SCALE 1" = 30'

APPROVED

CHIEF, DIV. OF TRANS. ENG'G. — DIRECTOR, DEPT. OF TRANS.

PROJECT: 783128 — DWG: OF

NUMBER	REVISION	DATE

813643

MSA CE 189 32-2

Maryland State Archives