MONTGOMERY COUNTY
DEPARTMENT OF PUBLIC WORKS
ROCKVILLE, MARYLAND

CHECKED BY	PLAN & PROFILE
FOR CODE REG.	
FOR STORM DRAINS	**BELLS MILL ROAD**
FOR R/W	PLAN - 1" = 50' PROFILE HOR. - 1" = 50' VER. - 1" = 5'
FOR UTILITIES	FILE NO. PROJECT NO. 59-1116
FOR CONTRACT	RECOMMENDED FOR APPROVAL / APPROVED
	CHIEF - DIV. OF ENGINEERING / CHIEF - BUREAU OF ENGINEERING

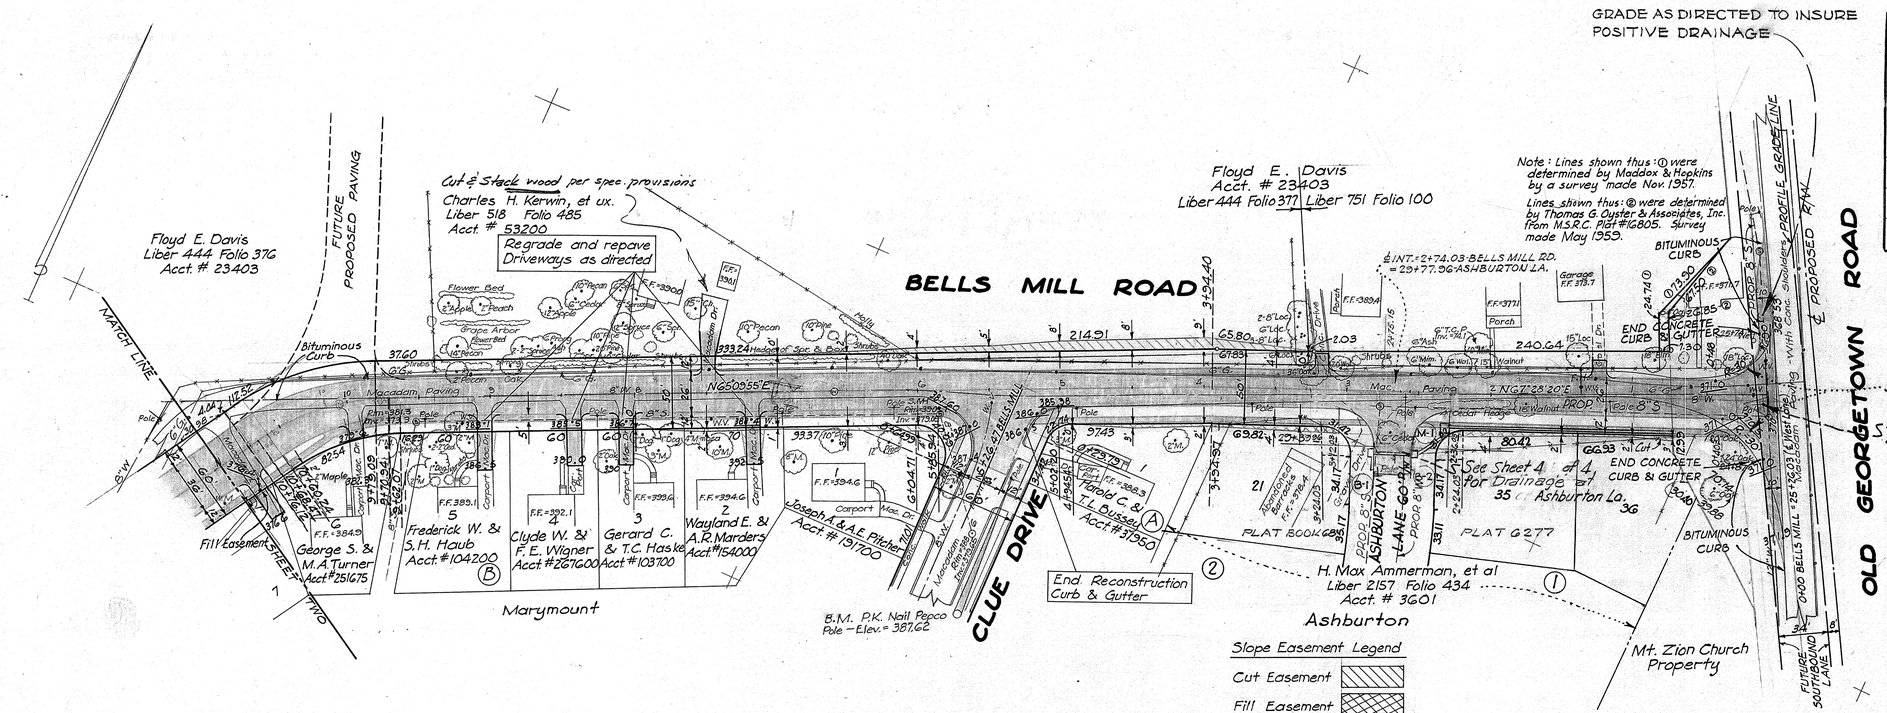

PREPARED BY
THOMAS G. OYSTER & ASSOCIATES, INC.
ENGINEERS & SURVEYORS
2419 REEDIE DRIVE
WHEATON, MARYLAND
LOCKWOOD 5-1888

Note: Northern property lines from Station 4+50 to Old Georgetown Rd. revised this date 1/26/60

Note:
Existing grades shown thus: 350.0
Design grades shown thus: 350.0

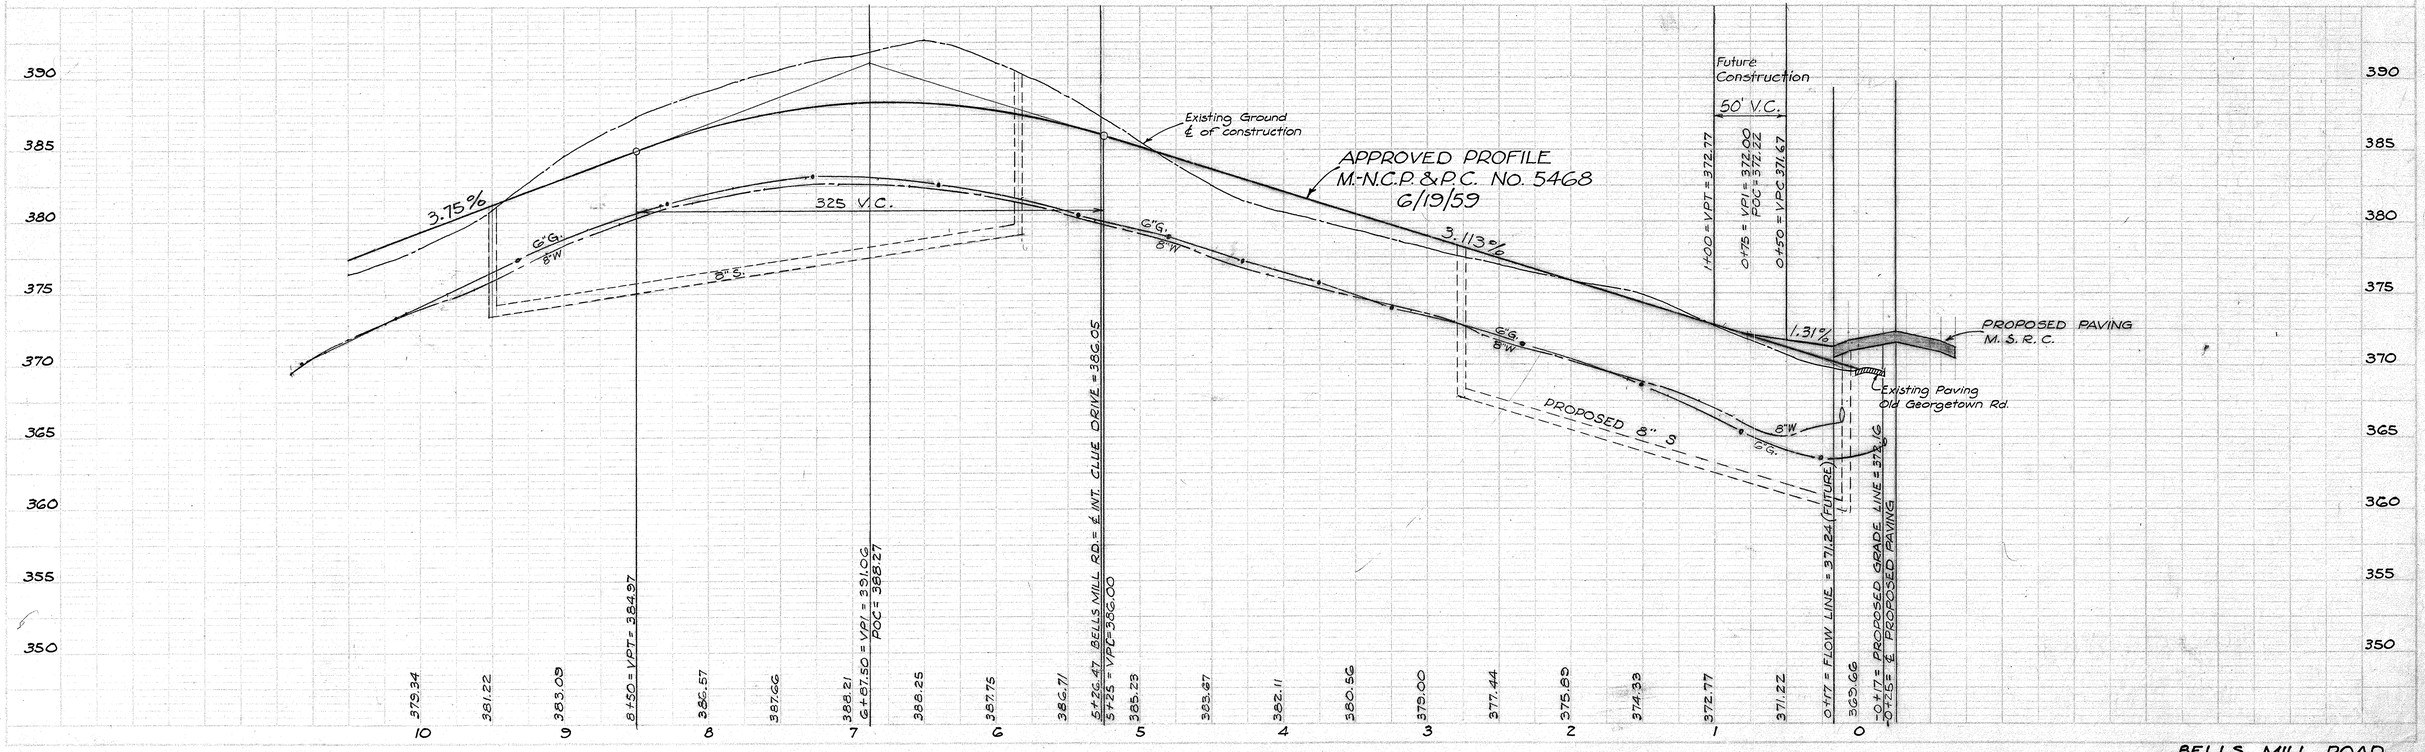

BELLS MILL ROAD
CONTRACT #59-1116 - Sheet 1 of 4 1632-A-1

MSA CE 189 55-2